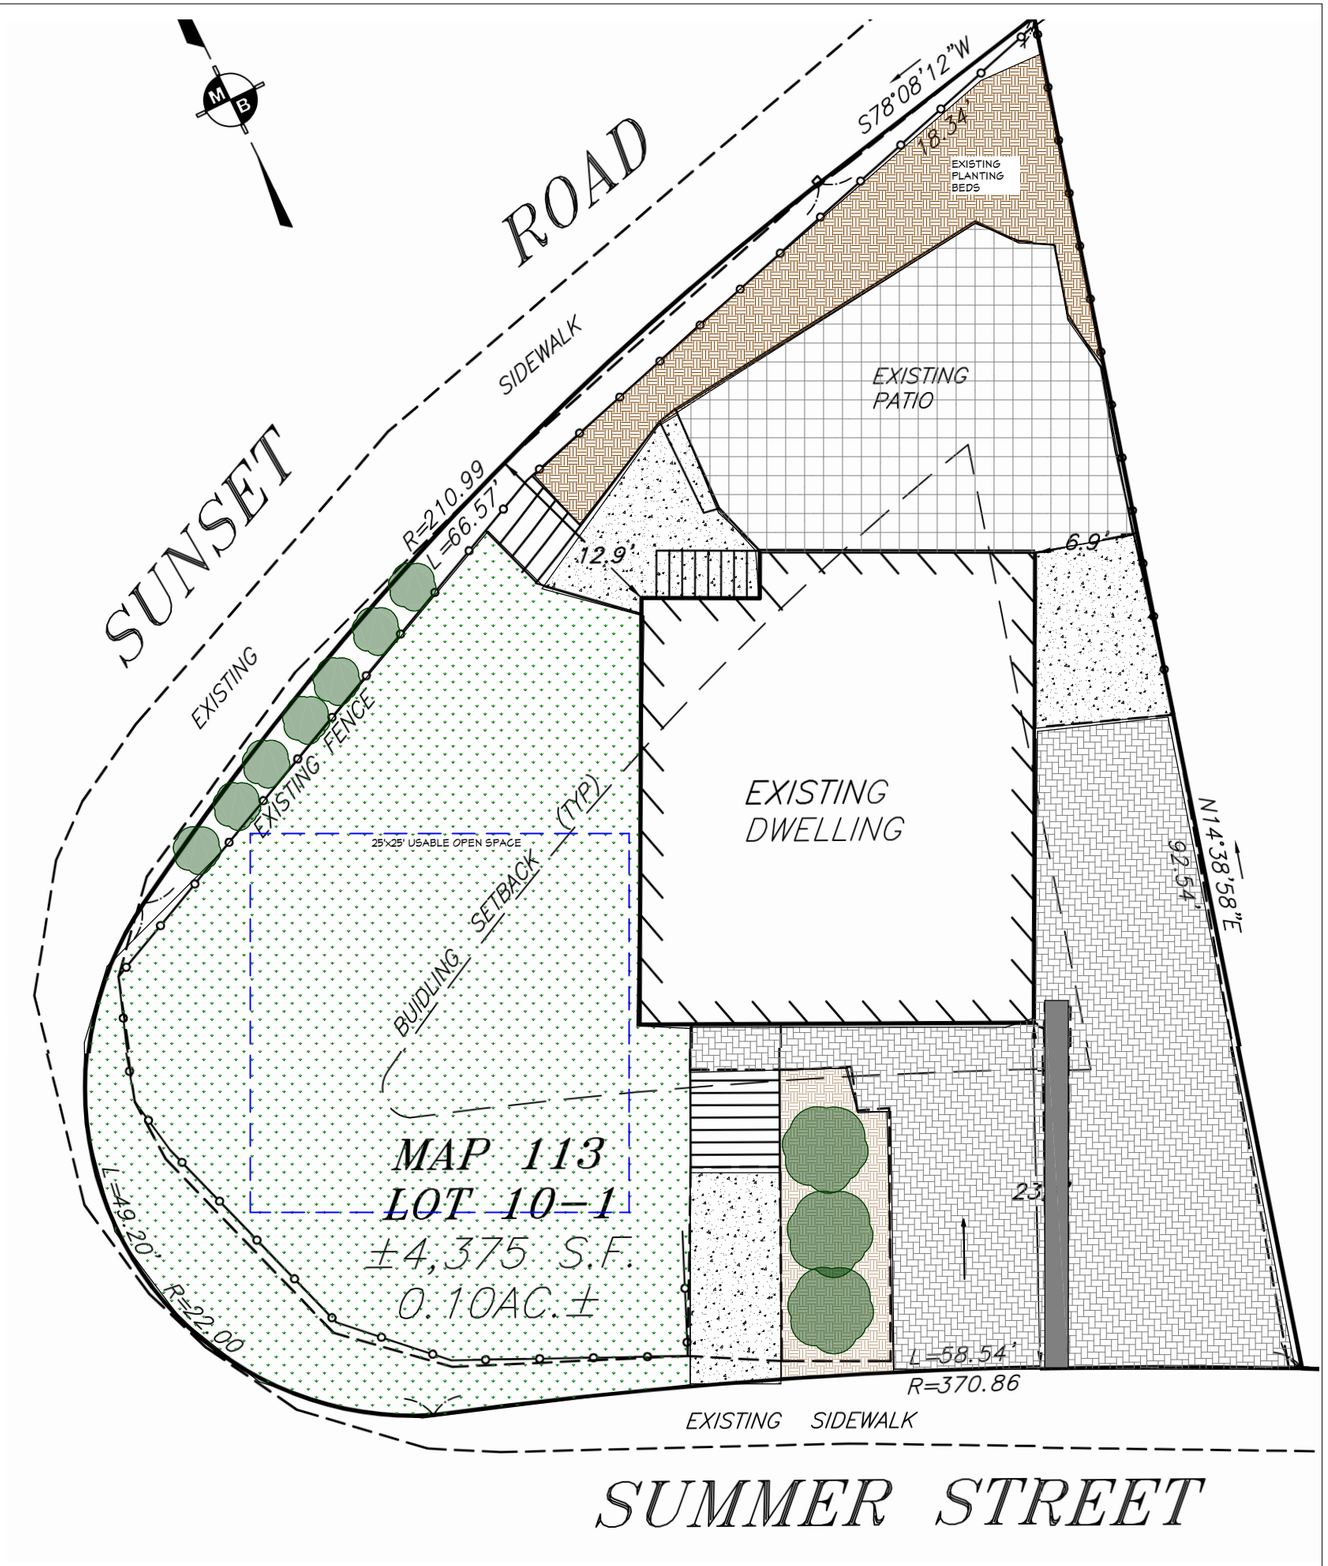



PEGASUS
Design to Build
727 Main Street
Melrose MA, 02176
781.662.1593


**Rubinstein-Clyman Renovation**
529 Summer St
Arlington, MA

SHEET TITLE
Existing Site Plan & Photos

SCALE
1:10

DATE
3/22/2024

SHEET NO.
1

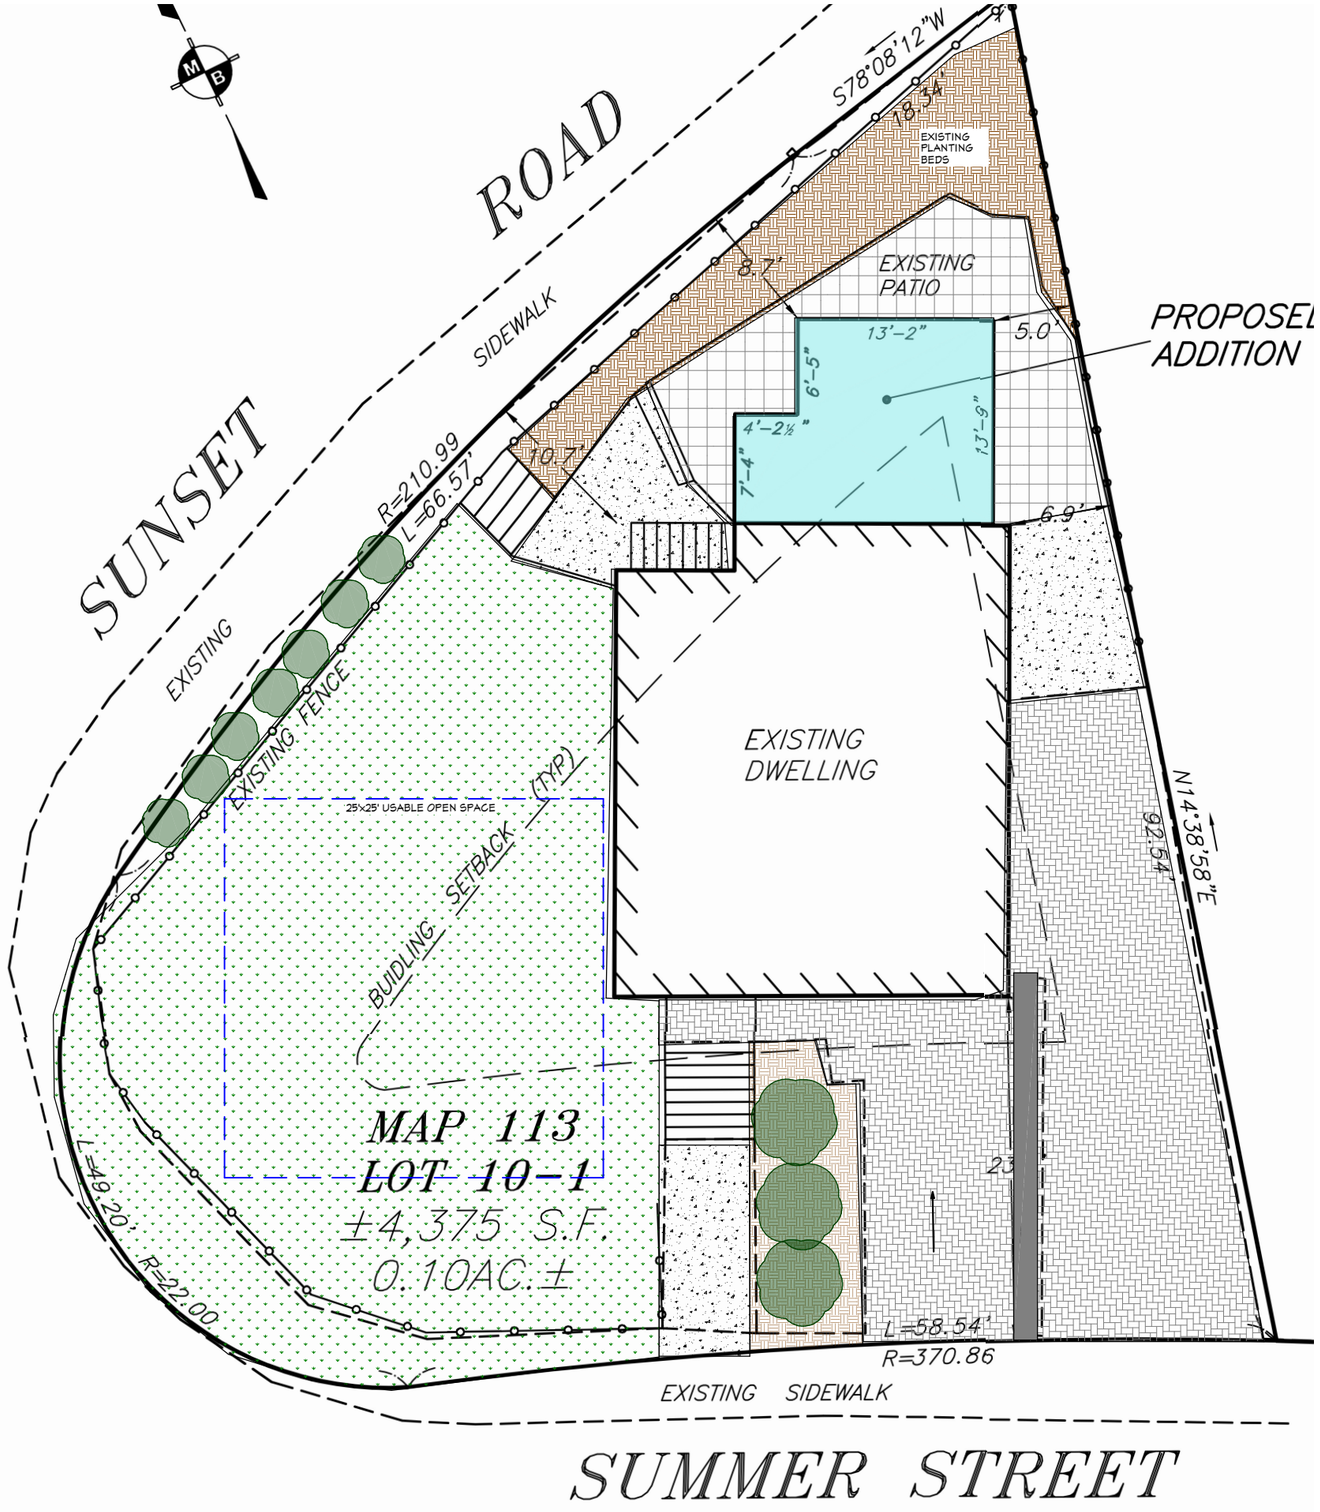


PEGASUS
Design to Build
727 Main Street
Melrose MA, 02176
781.662.1593

**Rubinstein-Clyman Renovation**
529 Summer St
Arlington, MA

SHEET TITLE
Proposed Site Plan

SCALE
1:10

DATE
3/22/2024

SHEET NO.
2