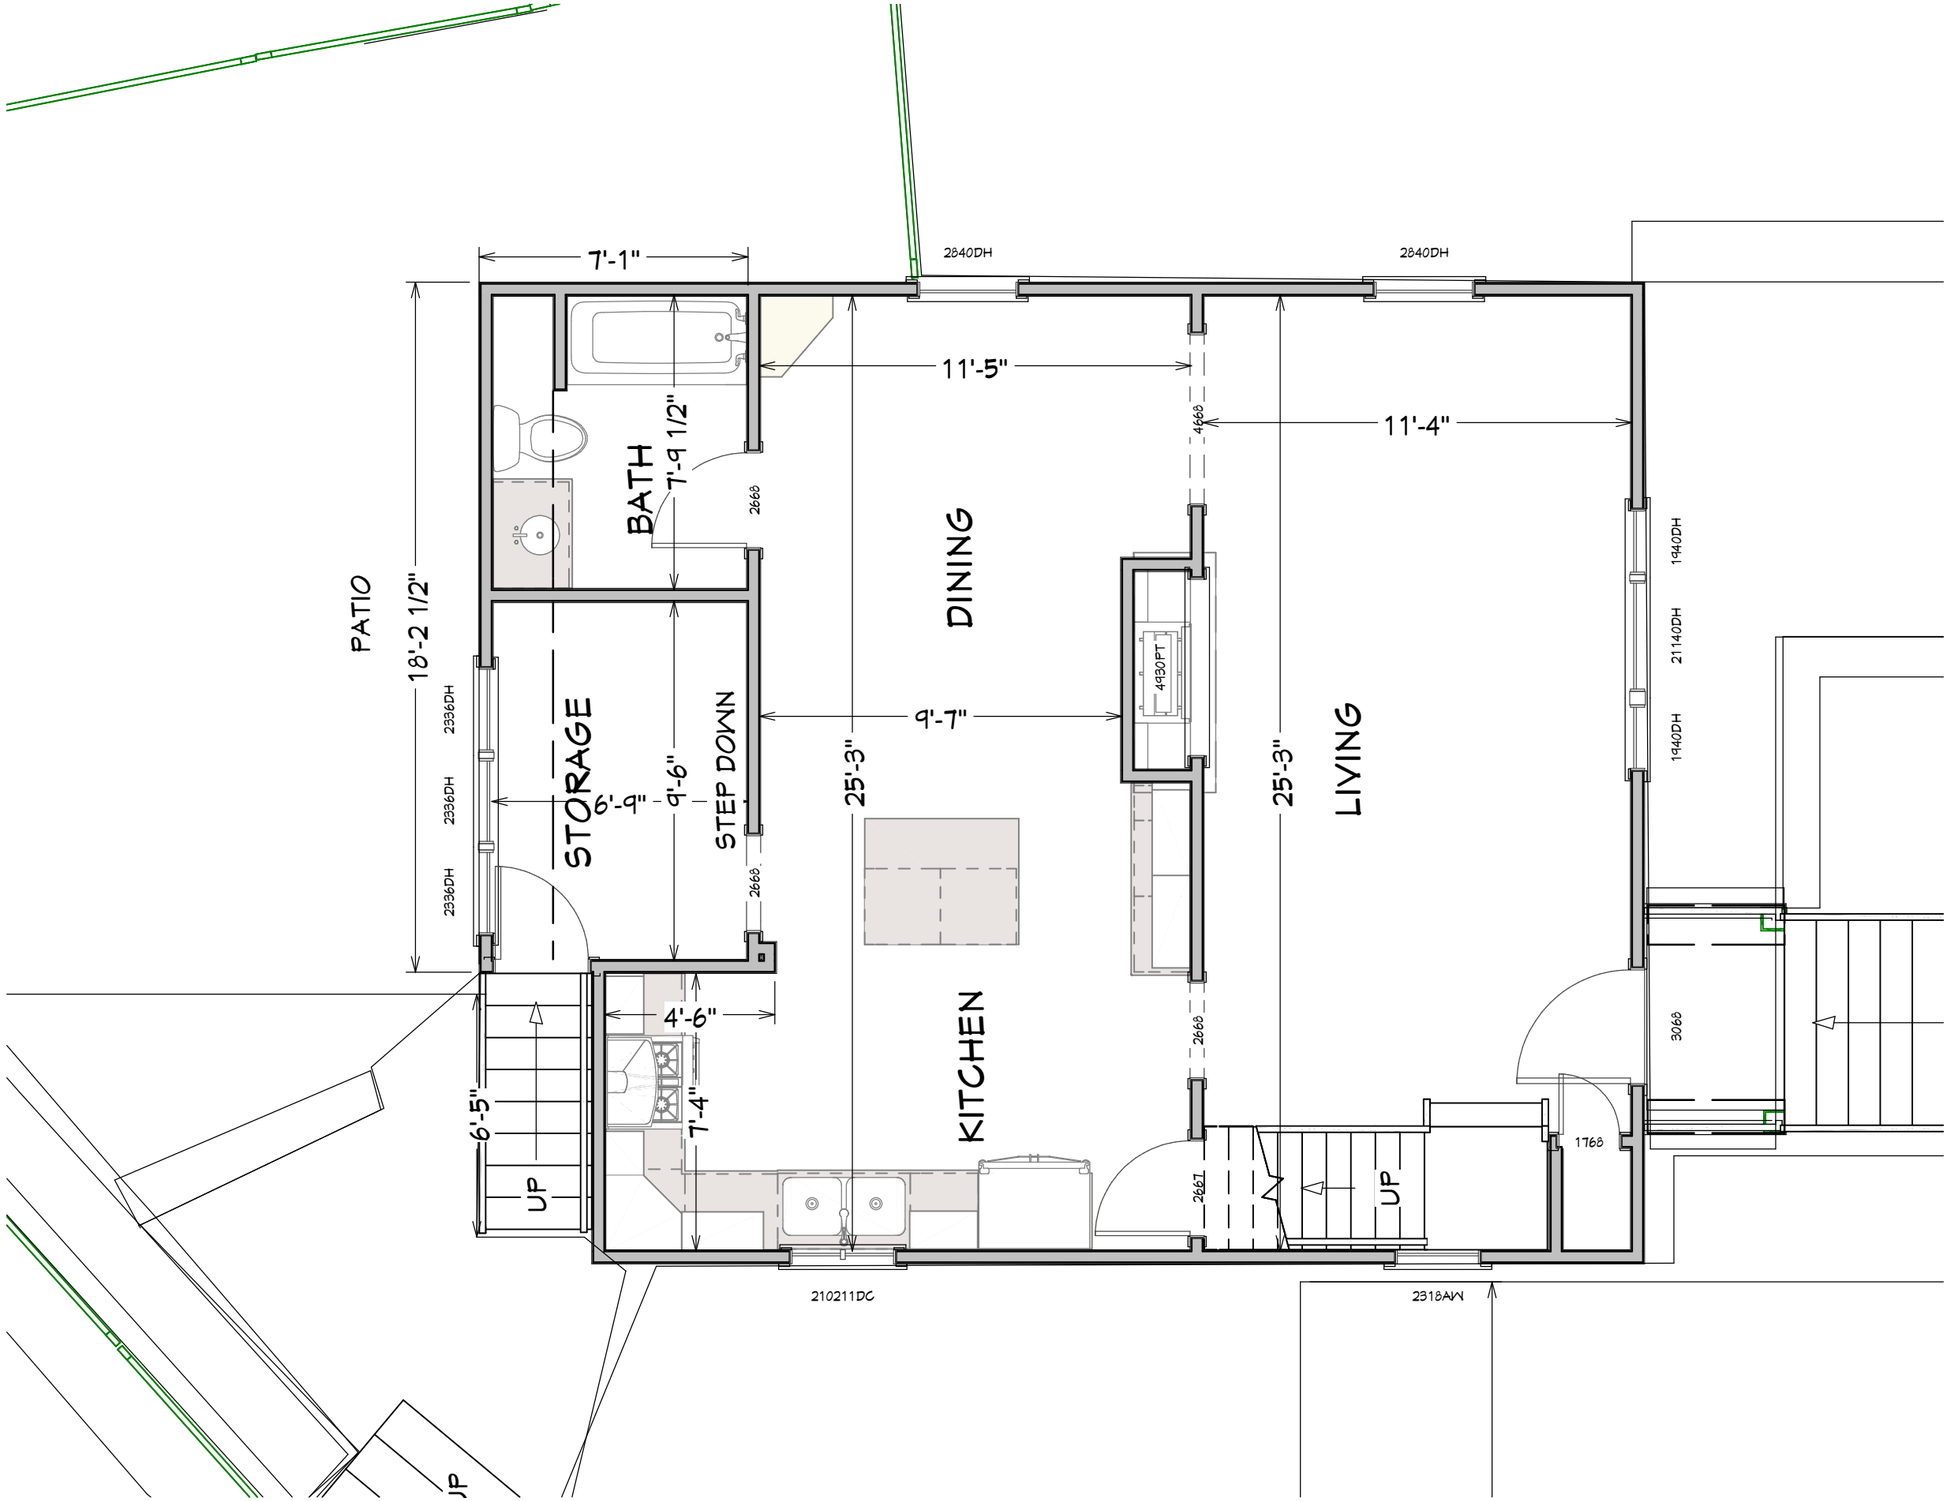


PEGASUS
Design to Build
727 Main Street
Melrose MA, 02176
781.662.1593

Rubinstein-Clyman Renovation
529 Summer St
Arlington, MA

SHEET TITLE
Existing First Floor Plan

SCALE
1/4"=1'-0"

DATE
2/23/2024

SHEET NO.
1



FRONT ELEVATION (SUMMER STREET)



RIGHT ELEVATION



REAR ELEVATION (SUNSET RD)



LEFT ELEVATION (SUNSET RD)

PEGASUS
Design to Build
727 Main Street
Melrose MA, 02176
781.662.1593

Rubinstein-Clyman Renovation
529 Summer St
Arlington, MA


SHEET TITLE
Existing Elelvations


SCALE
1/8"=1'-0"

DATE
2/23/2024

SHEET NO.
2

PROPOSED FOUNDATION,
BLOCK WALL 4' BELOW GRADE,
1' ABOVE GRADE

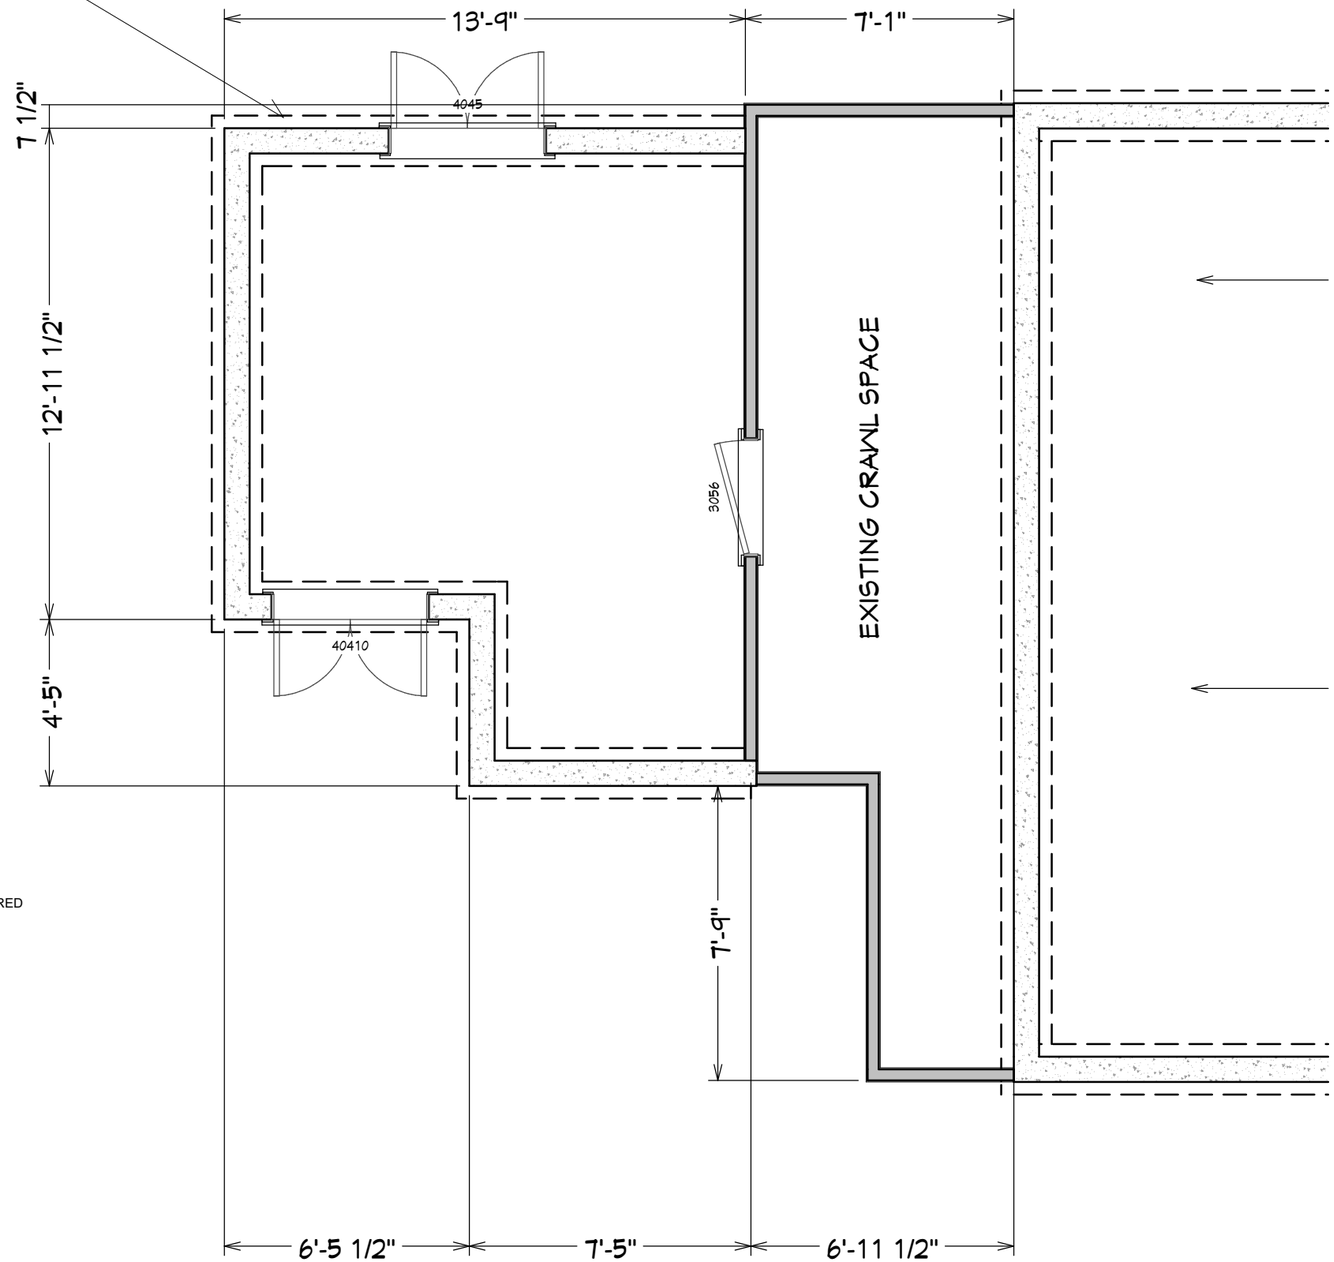

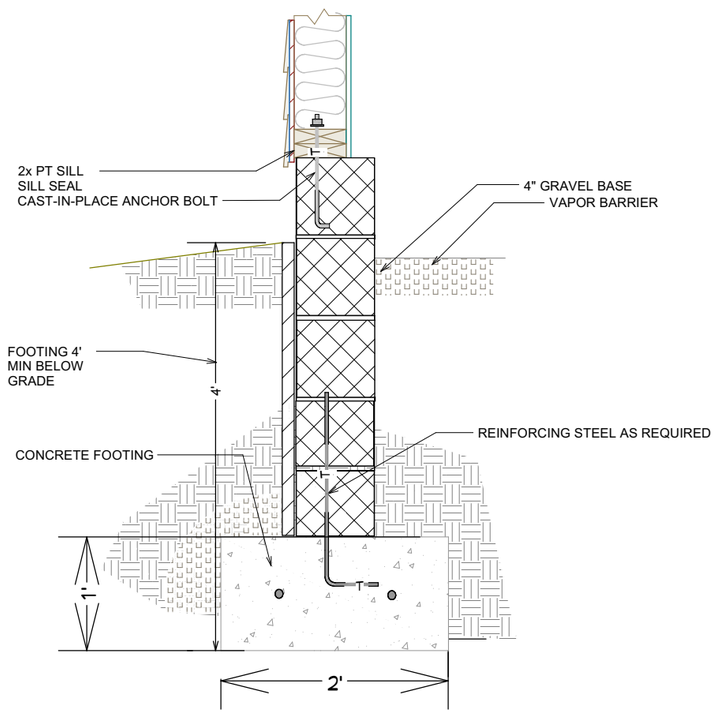

CRAWL SPACE - WALL DETAIL
(SCALE at 3/4"=1')

PEGASUS
Design to Build
727 Main Street
Melrose MA, 02176
781.662.1593


Rubinstein-Clyman Renovation
529 Summer St
Arlington, MA

SHEET TITLE
Proposed Foundation Plan

SCALE
1/4"=1'-0"

DATE
2/23/2024

SHEET NO.
3

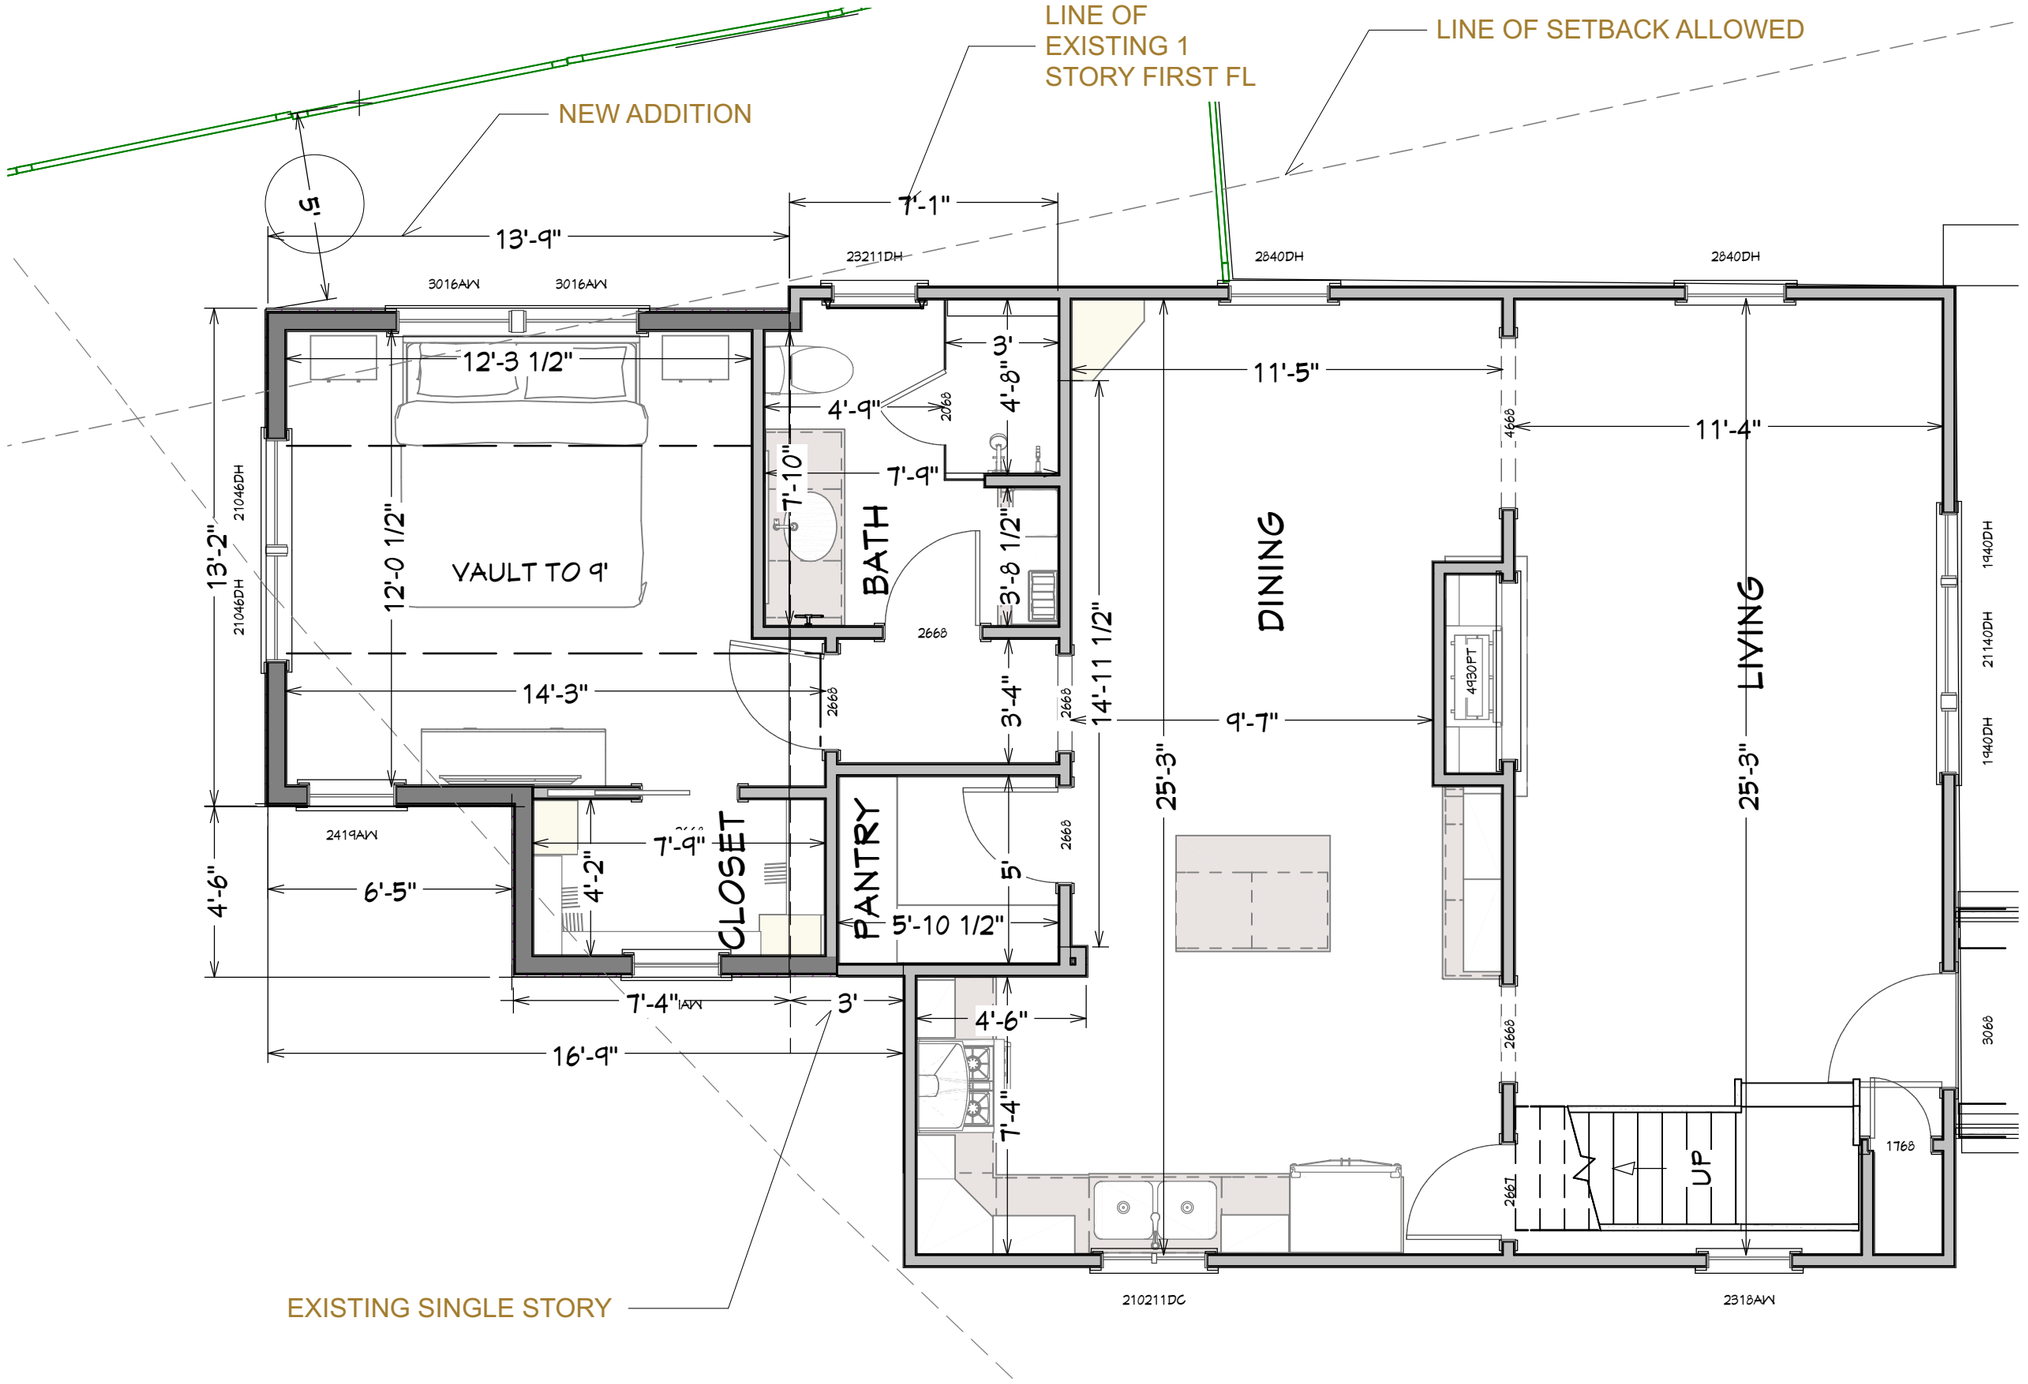

PEGASUS
Design to Build
727 Main Street
Melrose MA, 02176
781.662.1593

Rubinstein-Clyman Renovation
529 Summer St
Arlington, MA

SHEET TITLE
Proposed First Floor Plan

SCALE
1/4"=1'-0"

DATE
2/23/2024


SHEET NO.
4



FRONT ELEVATION (SUMMER STREET)



RIGHT ELEVATION

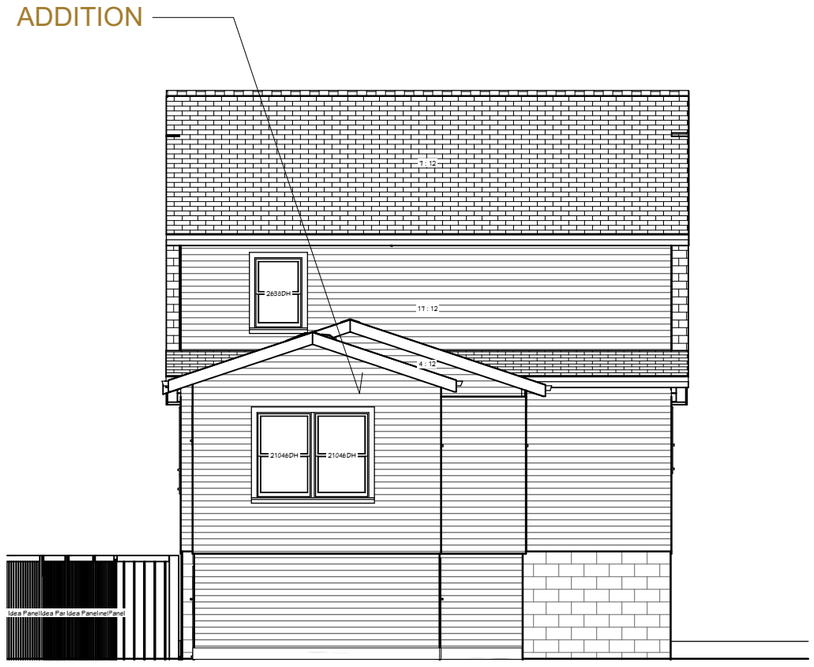

REAR ELEVATION (SUNSET RD)



LEFT ELEVATION (SUNSET RD)

PEGASUS
Design to Build
727 Main Street
Melrose MA, 02176
781.662.1593

Rubinstein-Clyman Renovation
529 Summer St
Arlington, MA

SHEET TITLE
Proposed Elevations

SCALE
1/8"=1'-0"

DATE
2/23/2024

SHEET NO.
5