SCOPE OF WORK:

DEMOLISH EXISTING PORCH AND PORCH ROOF.
REBUILD PORCH WITH NEW SECOND FLOOR DECK.

INSTALL CERTAINTEED UNDERSHIELD DRY SYSTEM
CEILING OVER NEW FIRST FLOOR PORCH.

INSTALL NEW EXTERIOR DOOR TO ACCESS DECK
FROM SECOND FLOOR.

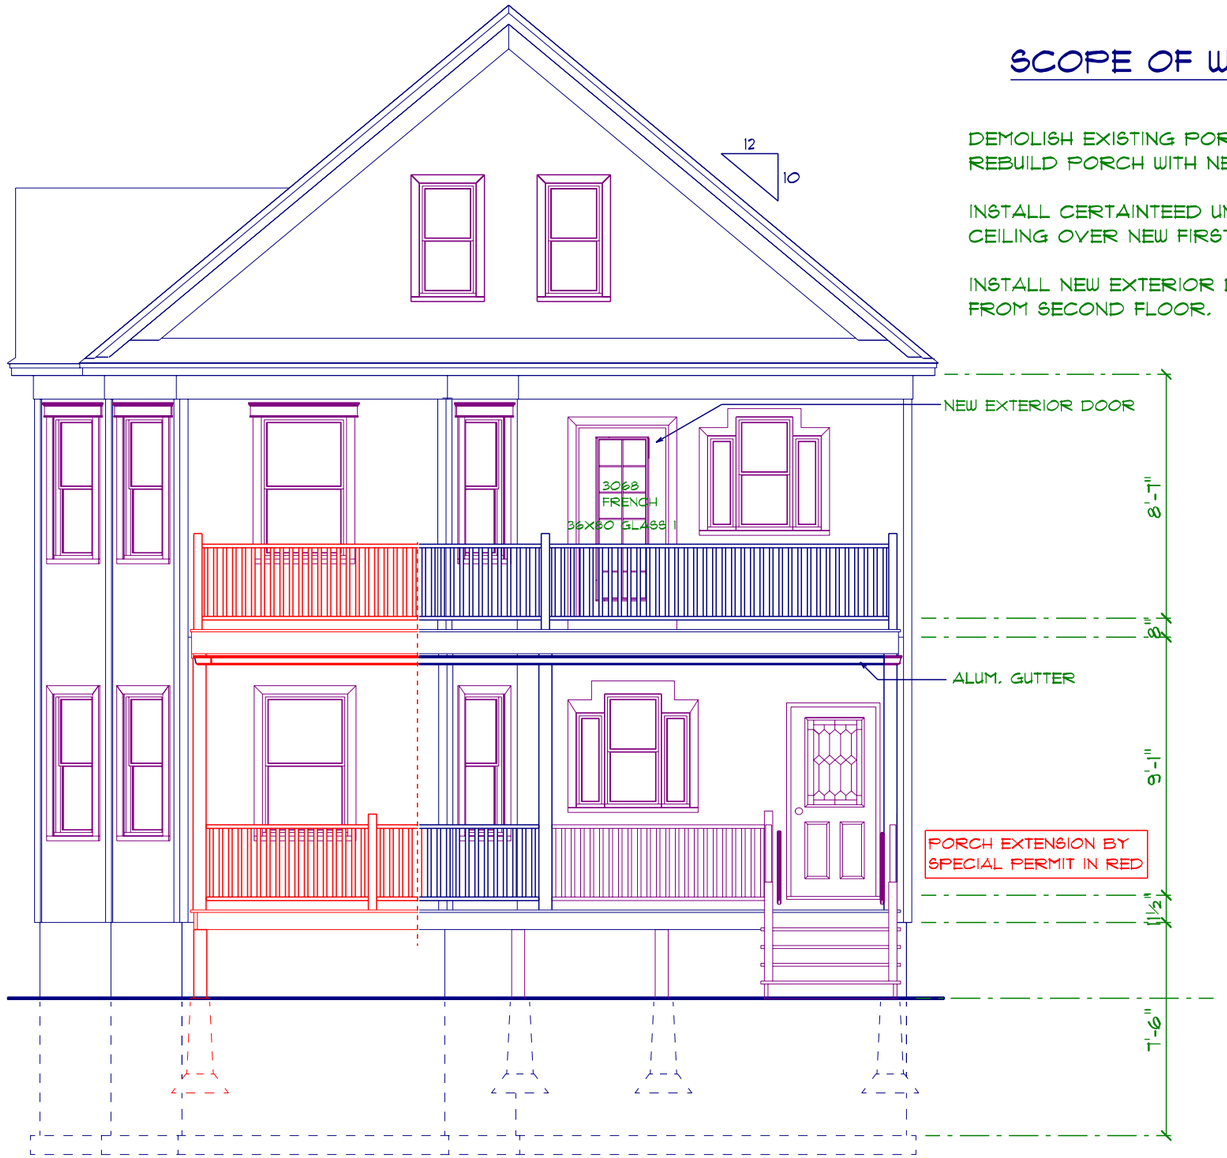

FRONT ELEVATION

SCALE: 3/16" = 1'-0"



RIGHT ELEVATION

SCALE: 3/16" = 1'-0"

THESE DRAWINGS HAVE BEEN DEVELOPED BY GREAT OAK DESIGN FOR THE TITLED SET ONLY, THE DRAWINGS ARE THE SOLE PROPERTY OF GREAT OAK DESIGN AND THEY SHALL NOT BE USED, LENT, ALTERED, OR REPRODUCED WITHOUT WRITTEN CONSENT OF GREAT OAK DESIGN.

207-432-4869
goc1168@yahoo.com
GREAT OAK CONSTRUCTION & DESIGN

Arthur Jovellas
314 Massachusetts Ave, Arlington, Massachusetts
Porch renovation

DATE: JAN. 15, 2024
SCALE: AS SHOWN
DRAWN BY: Andrew Shaw
REVISED: 7/29/2024
SHEET: 1 OF 2

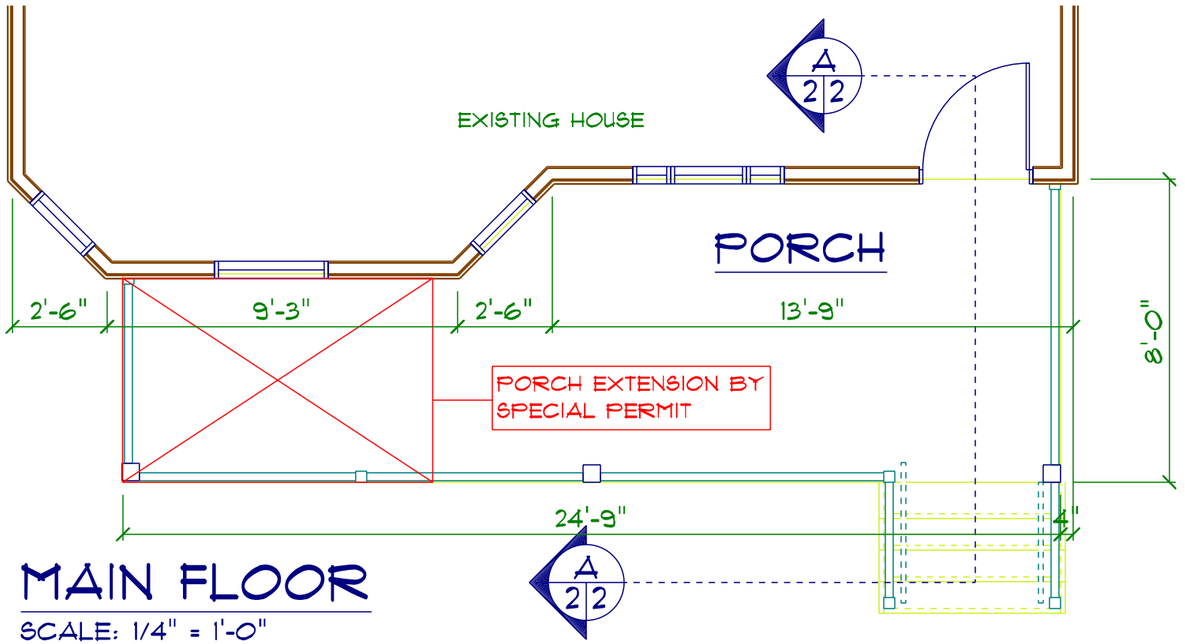

MAIN FLOOR

SCALE: 1/4" = 1'-0"

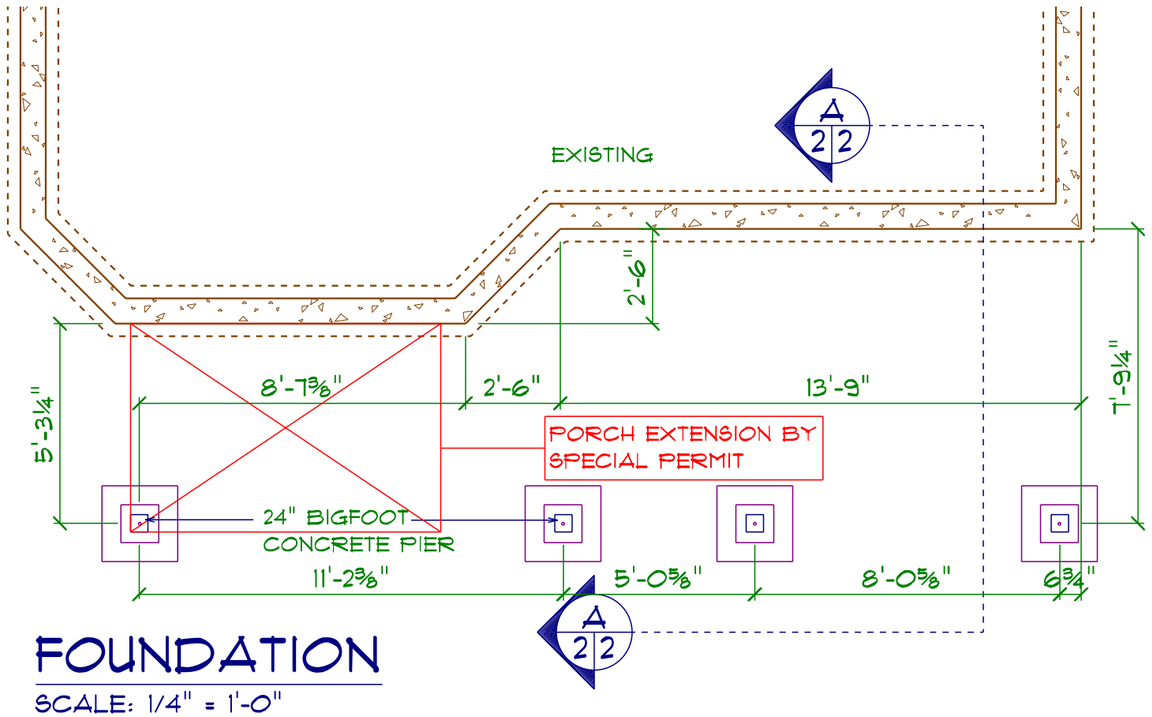

FOUNDATION

SCALE: 1/4" = 1'-0"

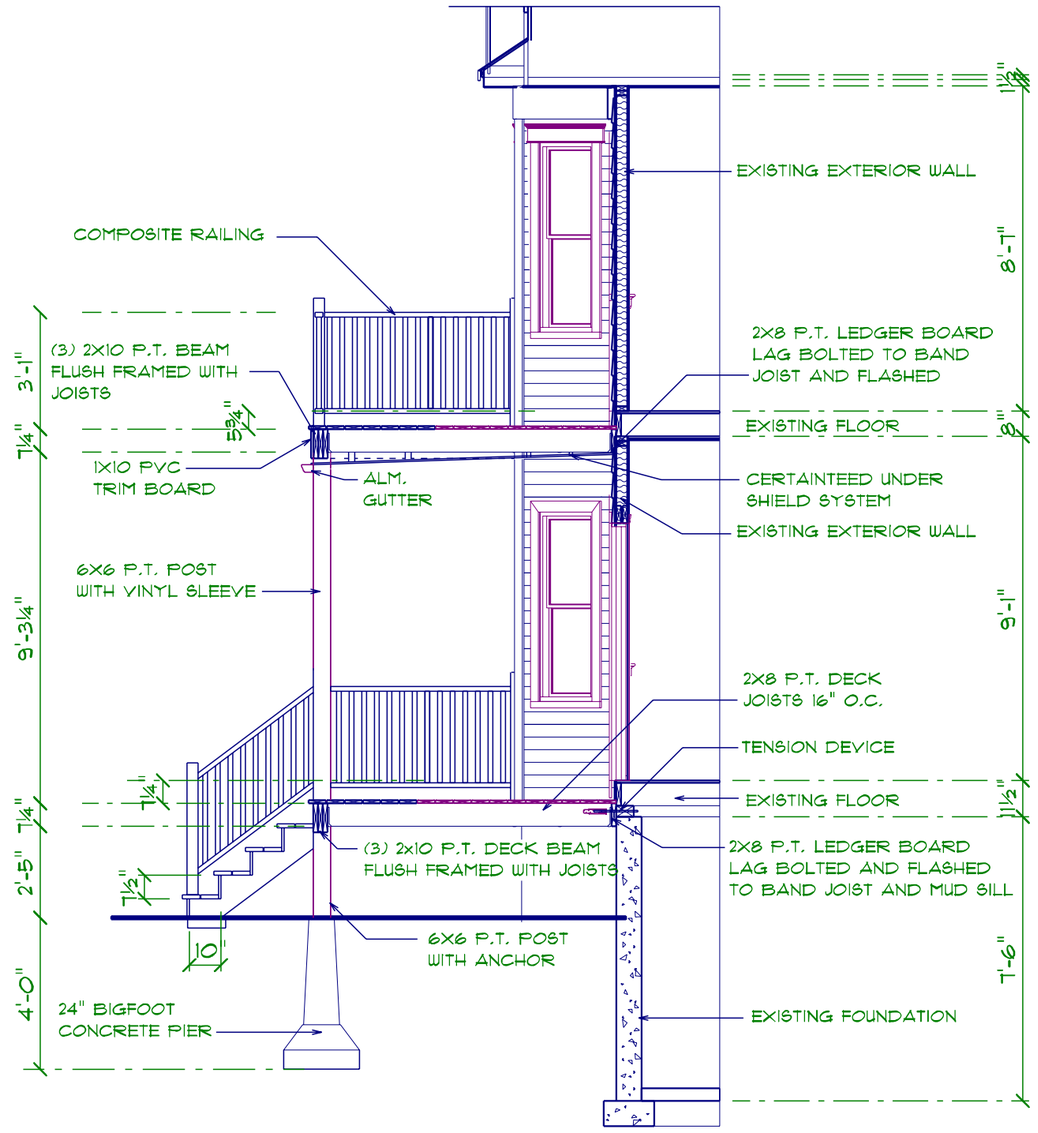

A
2 2

CROSS SECTION A

SCALE: 1/4" = 1'-0"

THESE DRAWINGS HAVE BEEN DEVELOPED BY GREAT OAK DESIGN FOR THE TITLED SET ONLY, THE DRAWINGS ARE THE SOLE PROPERTY OF GREAT OAK DESIGN AND THEY SHALL NOT BE USED, LENT, ALTERED, OR REPRODUCED WITHOUT WRITTEN CONSENT OF GREAT OAK DESIGN.

207-432-4869
goc1168@yahoo.com
GREAT OAK CONSTRUCTION & DESIGN

Arthur Jovellas
314 Massachusetts Ave, Arlington, Massachusetts
Porch renovation

DATE: JAN. 15, 2024
SCALE: AS SHOWN
DRAWN BY: Andrew Shaw
REVISED: 7/29/2024
SHEET: 2 OF 2