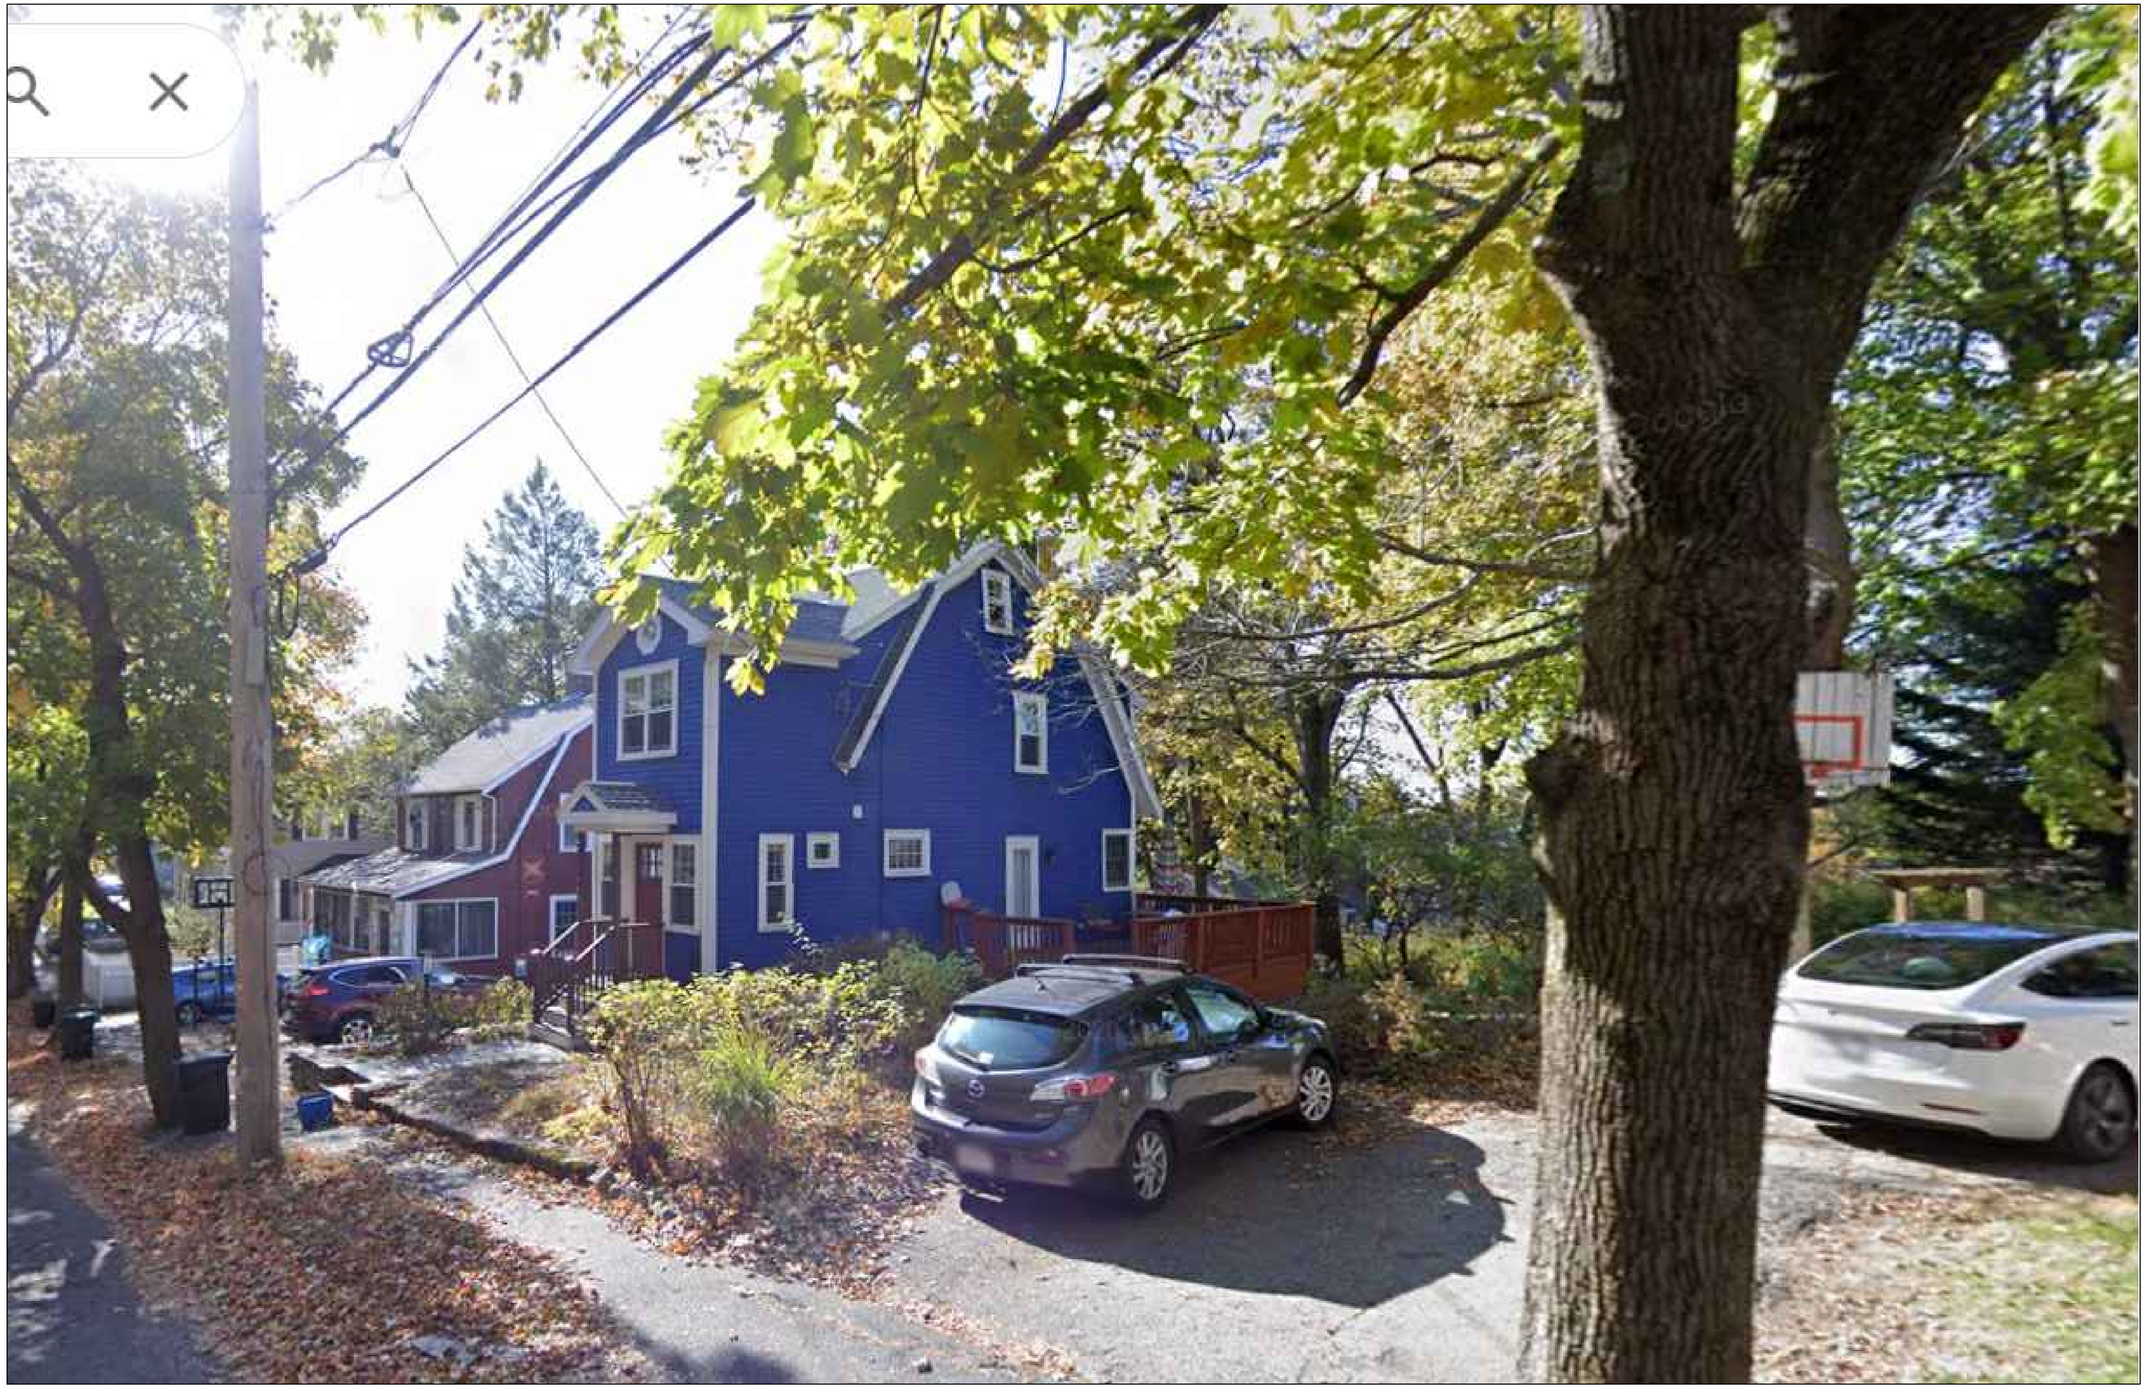

EXISTING STREET VIEW FRONT RIGHT