MARTINS RESIDENCE
4 INTERVALE ROAD
ARLINGTON MA





| LAYOUT PAGE TABLE | |
|---|---|
| LABEL | TITLE |
| COVER PAGE | |
| A 0 | FOUNDATION PLAN |
| A 1 | FIRST FLOOR PLAN |
| A 2 | SECOND FLOOR PLAN |
| A 3 | ROOF PLAN |
| A 4 | FRONT & REAR ELEVATIONS |
| A 5 | LEFT & RIGHT SIDE ELEVATIONS |
| A 6 | CROSS SECTION A |
| A 7 | CROSS SECTION B |
| A 8 | CROSS SECTION C |
| S 0 | FOUNDATION PLAN |
| S 1 | FIRST FLOOR FRAMING |
| S 2 | SECOND FLOOR FRAMING |
| S 3 | ROOF FRAMING |

COLONIAL HOME DESIGN
1 DUTCHMAN LANE,WESTFORD, MA
978-692-0006
www.ColonialHomeDesign.com

DRAWINGS: ED BUCKINGHAM
REVISIONS

| BY | DATE |
|---|---|
| | |

MARTINS RESIDENCE
4 INTERVALE ROAD
ARLINGTON MA

FRONT & REAR RENDERINGS

DATE:
10/15/2024

SHEET:
COVER

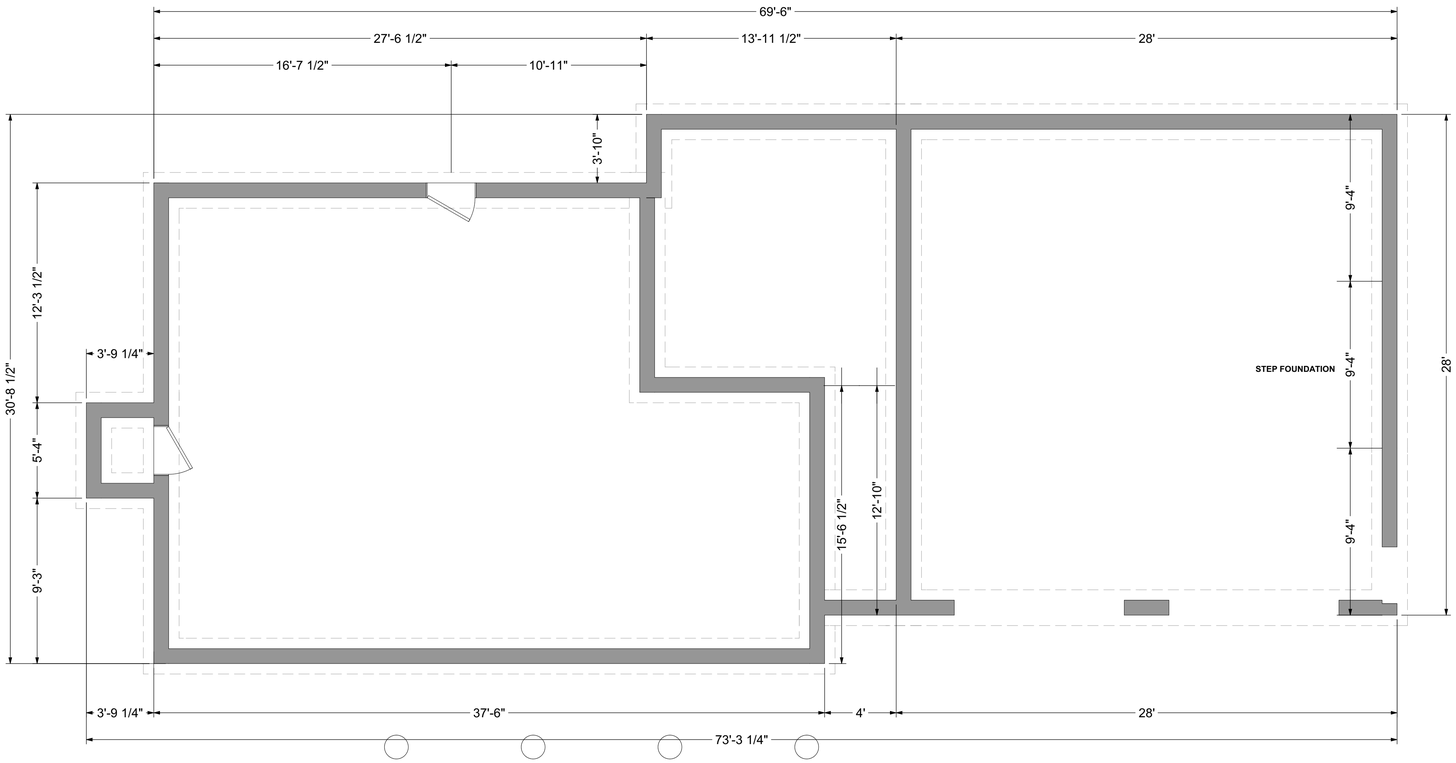


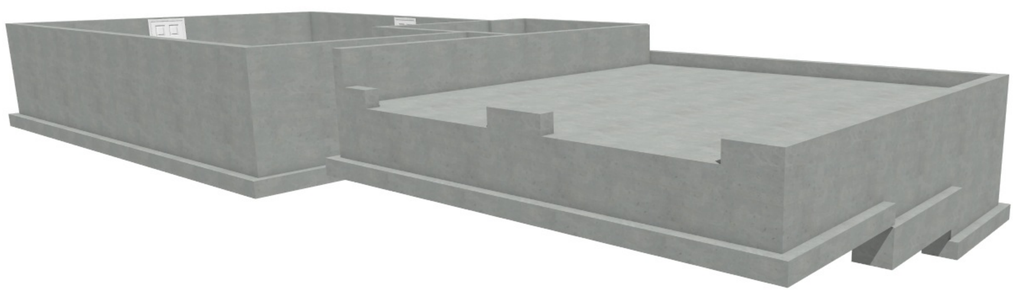

# FOUNDATION PLAN

COLONIAL HOME DESIGN
1 DUTCHMAN LANE,WESTFORD, MA
978-692-0006
www.ColonialHomeDesign.com

DRAWINGS: ED BUCKINGHAM

| REVISIONS | BY | DATE |
|---|---|---|

MARTINS RESIDENCE
4 INTERVALE ROAD
ARLINGTON MA

FOUNDATION PLAN

DATE:
10/15/2024

SCALE:
1/4" = 1'

SHEET:
A 0

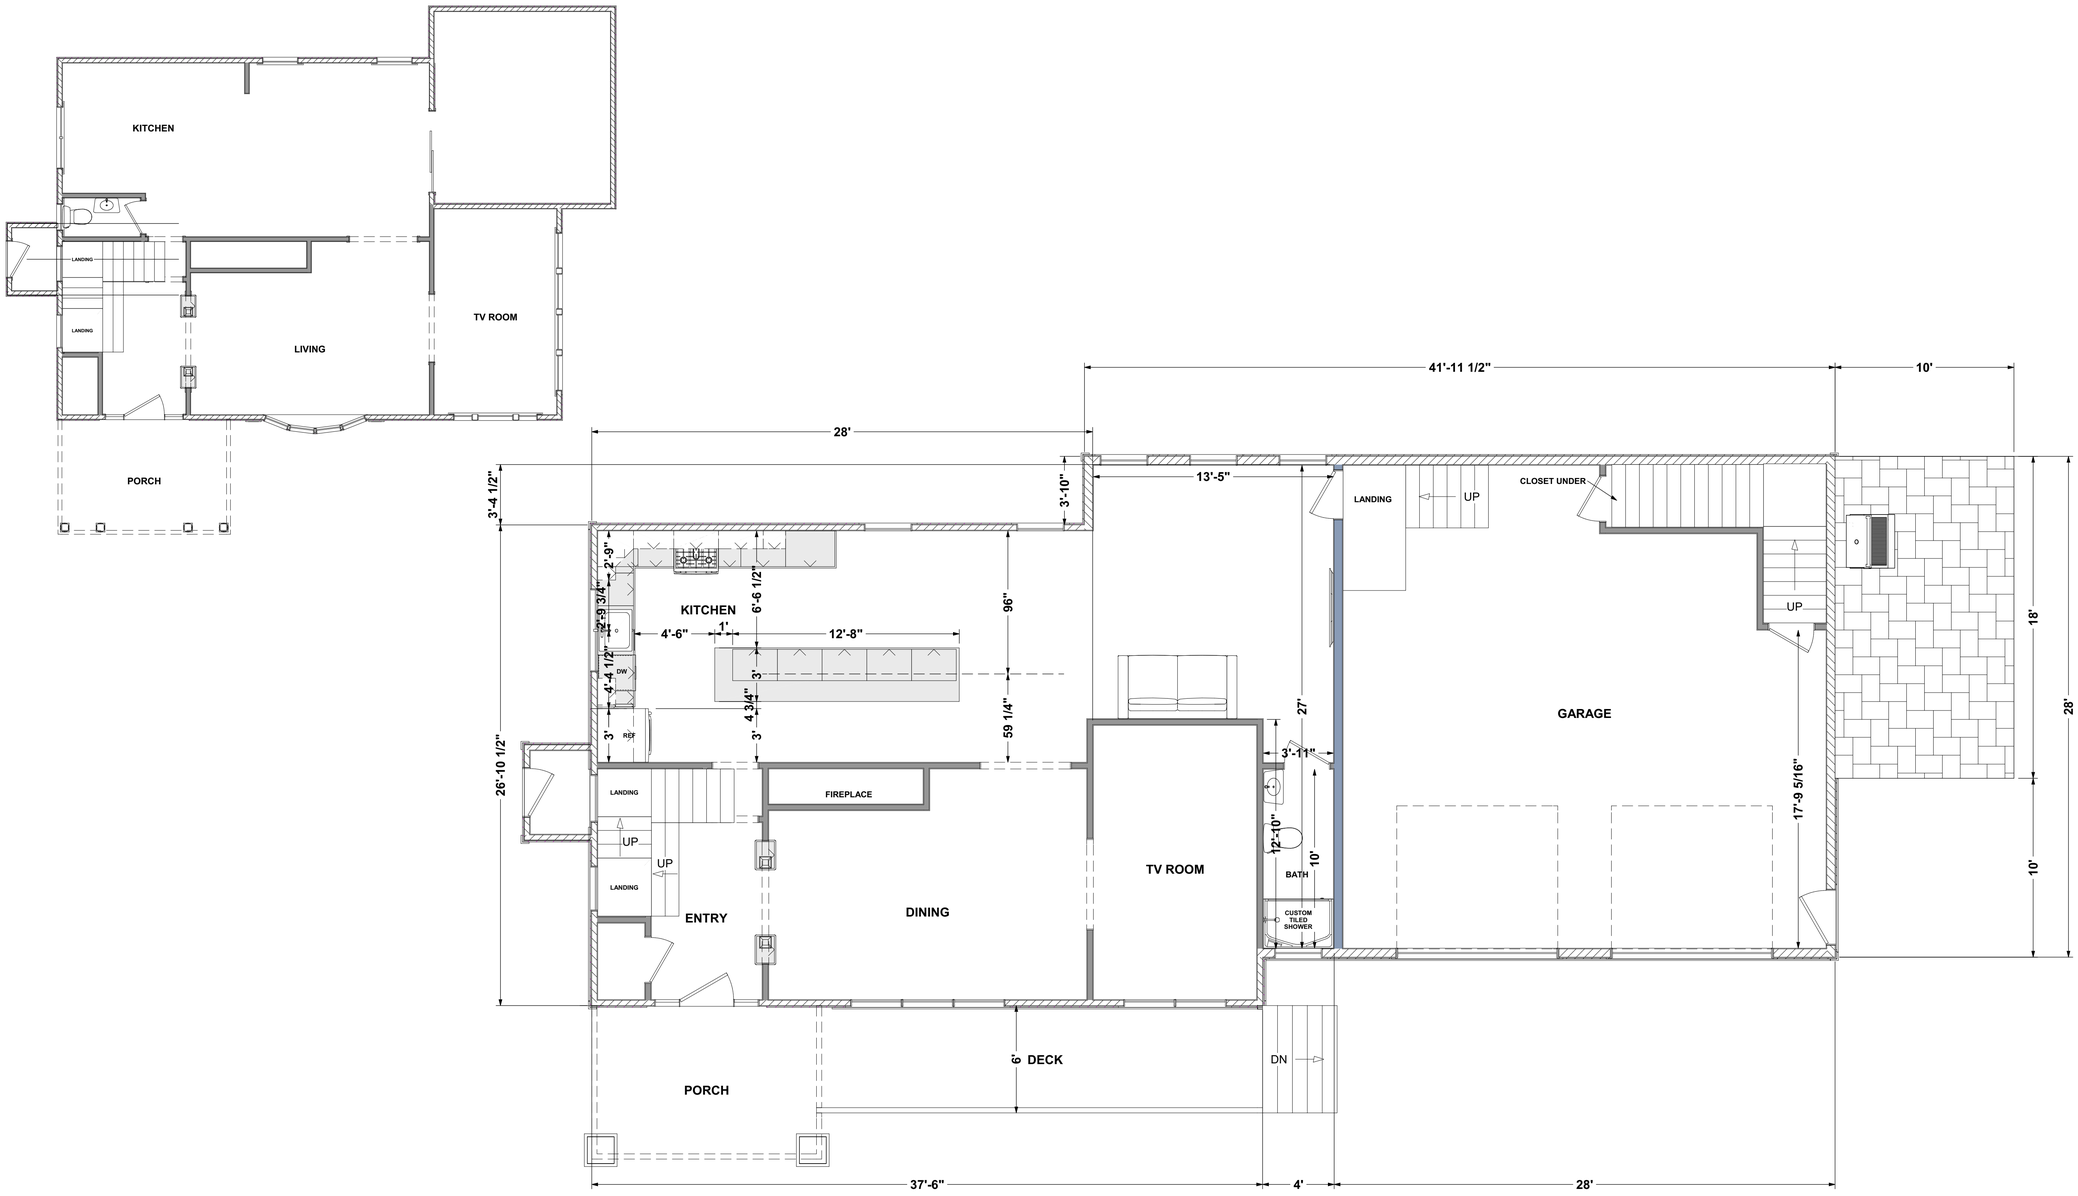


# FIRST FLOOR PLAN

COLONIAL HOME DESIGN
1 DUTCHMAN LANE, WESTFORD, MA
978-692-0006
www.ColonialHomeDesign.com

DRAWINGS: ED BUCKINGHAM

| REVISIONS | BY | DATE |
|---|---|---|
| | | |

MARTINS RESIDENCE
4 INTERVALE ROAD
ARLINGTON MA

FIRST FLOOR PLAN

DATE: 10/15/2024

SCALE: 1/4" = 1'

SHEET: A 1

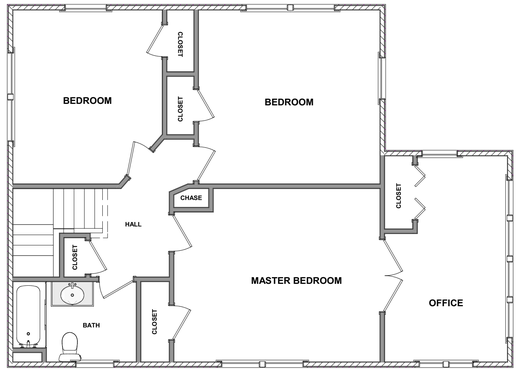


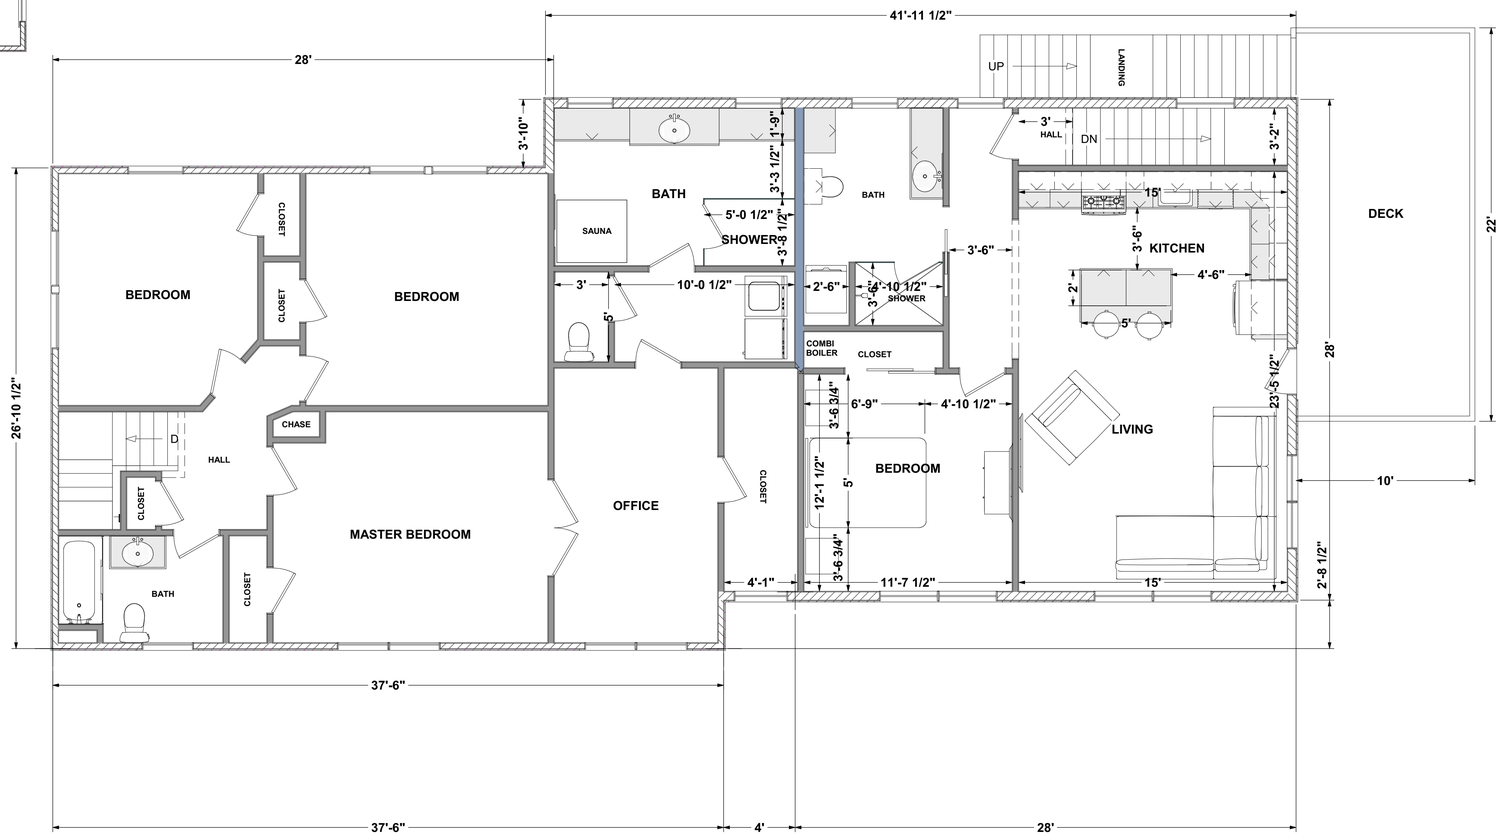




# SECOND FLOOR PLAN



COLONIAL HOME DESIGN
1 DUTCHMAN LANE,WESTFORD, MA
978-692-0006
www.ColonialHomeDesign.com

| DRAWINGS: ED BUCKINGHAM | BY | DATE |
|---|---|---|
| REVISIONS | | |

MARTINS RESIDENCE
4 INTERVALE ROAD
ARLINGTON MA

SECOND FLOOR PLAN

DATE:
10/15/2024

SCALE:
1/4" = 1'

SHEET:
A 2

# ROOF PLAN

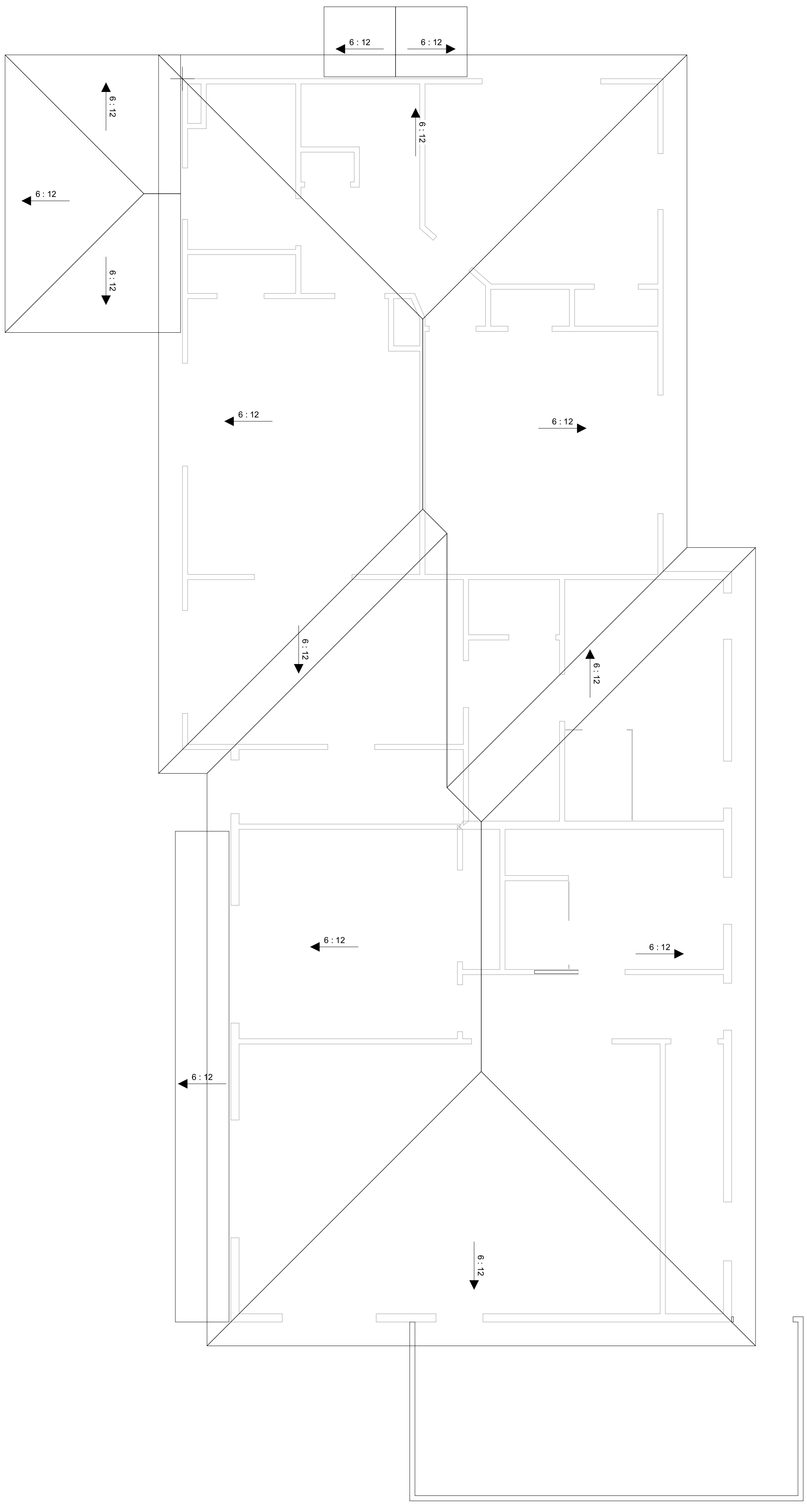


| | | | | | |
|---|---|---|---|---|---|
| A 3 | SHEET: | SCALE: 1/4" = 1' | DATE: 10/15/2024 | ROOF PLAN | MARTINS RESIDENCE<br>4 INTERVALE ROAD<br>ARLINGTON MA |

| DRAWINGS: ED BUCKINGHAM | | |
|---|---|---|
| REVISIONS | BY | DATE |
| | | |
| | | |
| | | |
| | | |

COLONIAL HOME DESIGN
1 DUTCHMAN LANE,WESTFORD, MA
978-692-0006
www.ColonialHomeDesign.com





# FRONT & REAR ELEVATIONS

COLONIAL HOME DESIGN
1 DUTCHMAN LANE,WESTFORD, MA
978-692-0006
www.ColonialHomeDesign.com

DRAWINGS: ED BUCKINGHAM

| REVISIONS | BY | DATE |
|---|---|---|
| | | |

MARTINS RESIDENCE
4 INTERVALE ROAD
ARLINGTON MA

FRONT & REAR ELEVATIONS

DATE:
10/15/2024

SCALE:
1/4" = 1'

SHEET:
A 4





# LEFT & RIGHT SIDE ELEVATIONS

COLONIAL HOME DESIGN
1 DUTCHMAN LANE,WESTFORD, MA
978-692-0006
www.ColonialHomeDesign.com

DRAWINGS: ED BUCKINGHAM

| REVISIONS | BY | DATE |
|---|---|---|
| | | |

MARTINS RESIDENCE
4 INTERVALE ROAD
ARLINGTON MA

LEFT & RIGHT SIDE ELEVATIONS

DATE:
10/15/2024

SCALE:
1/4" = 1'

SHEET:
A 5

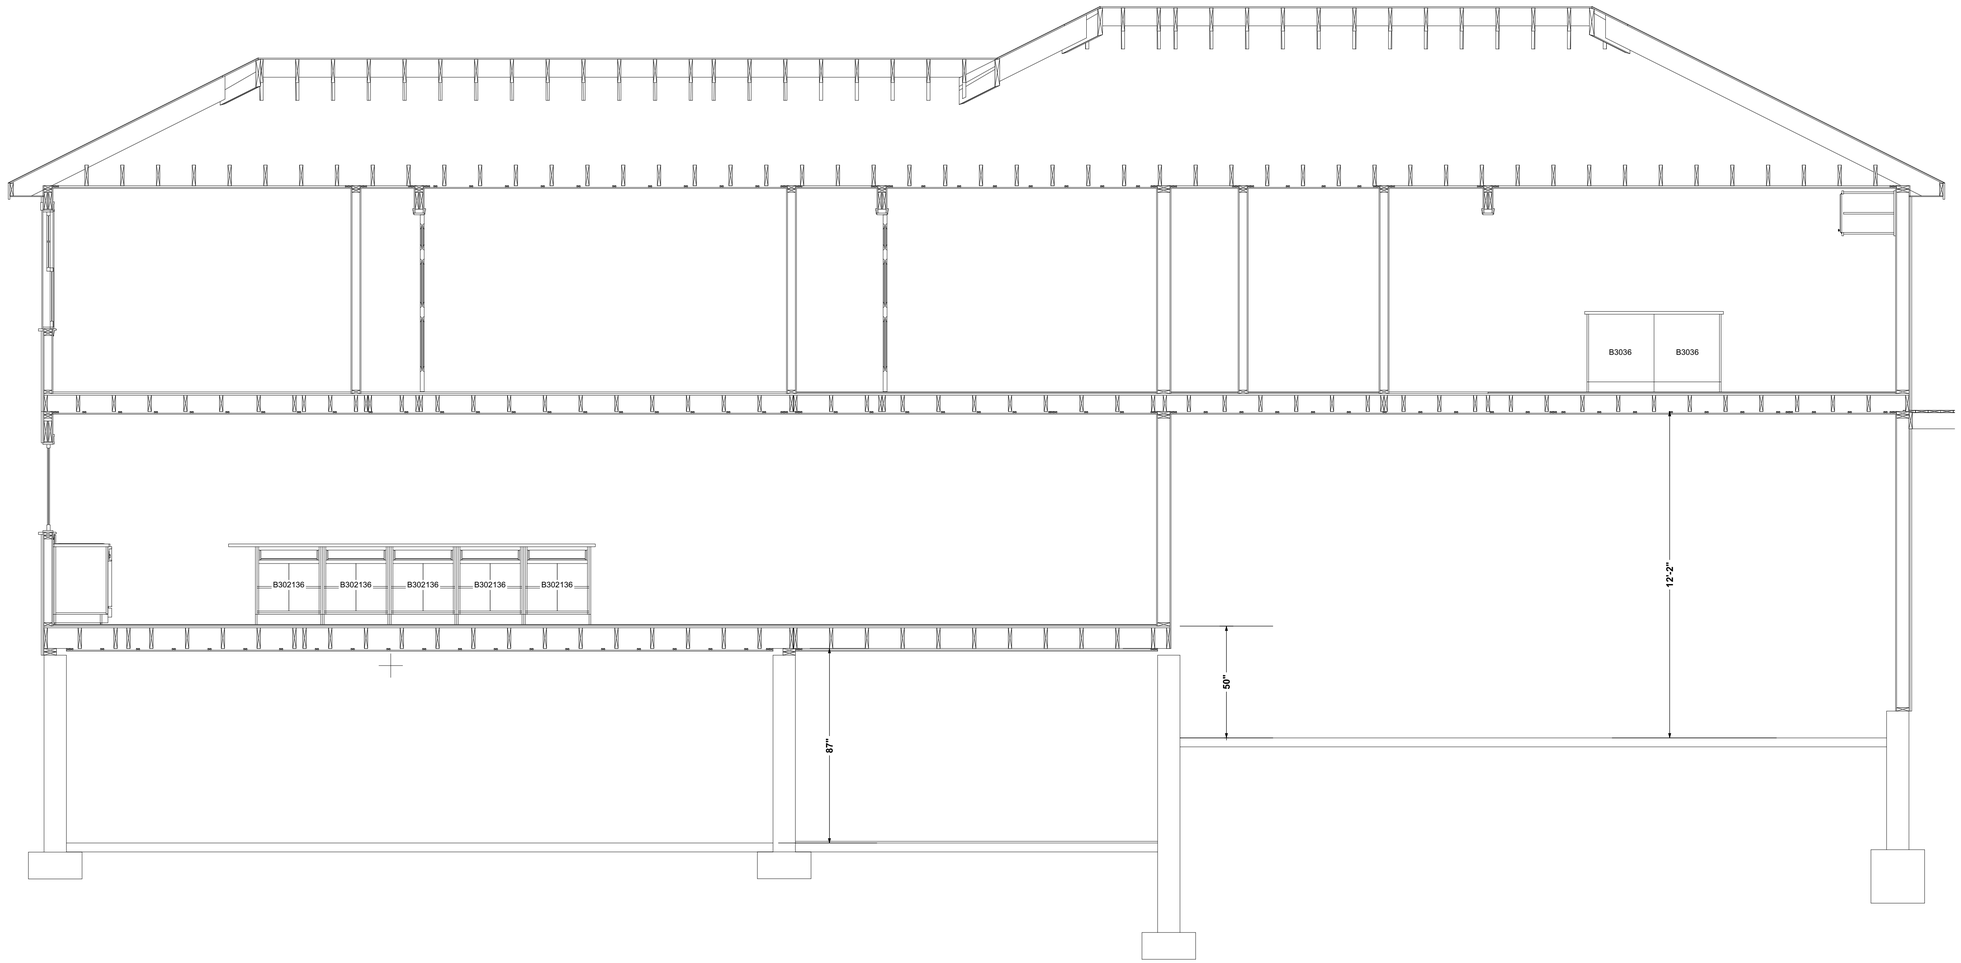


# CROSS SECTION A

COLONIAL HOME DESIGN
1 DUTCHMAN LANE,WESTFORD, MA
978-692-0006
www.ColonialHomeDesign.com

DRAWINGS: ED BUCKINGHAM

| REVISIONS | BY | DATE |
|---|---|---|
| | | |

MARTINS RESIDENCE
4 INTERVALE ROAD
ARLINGTON MA

CROSS SECTION A

DATE:
10/15/2024

SCALE:
1/2" = 1'

SHEET:
A 6