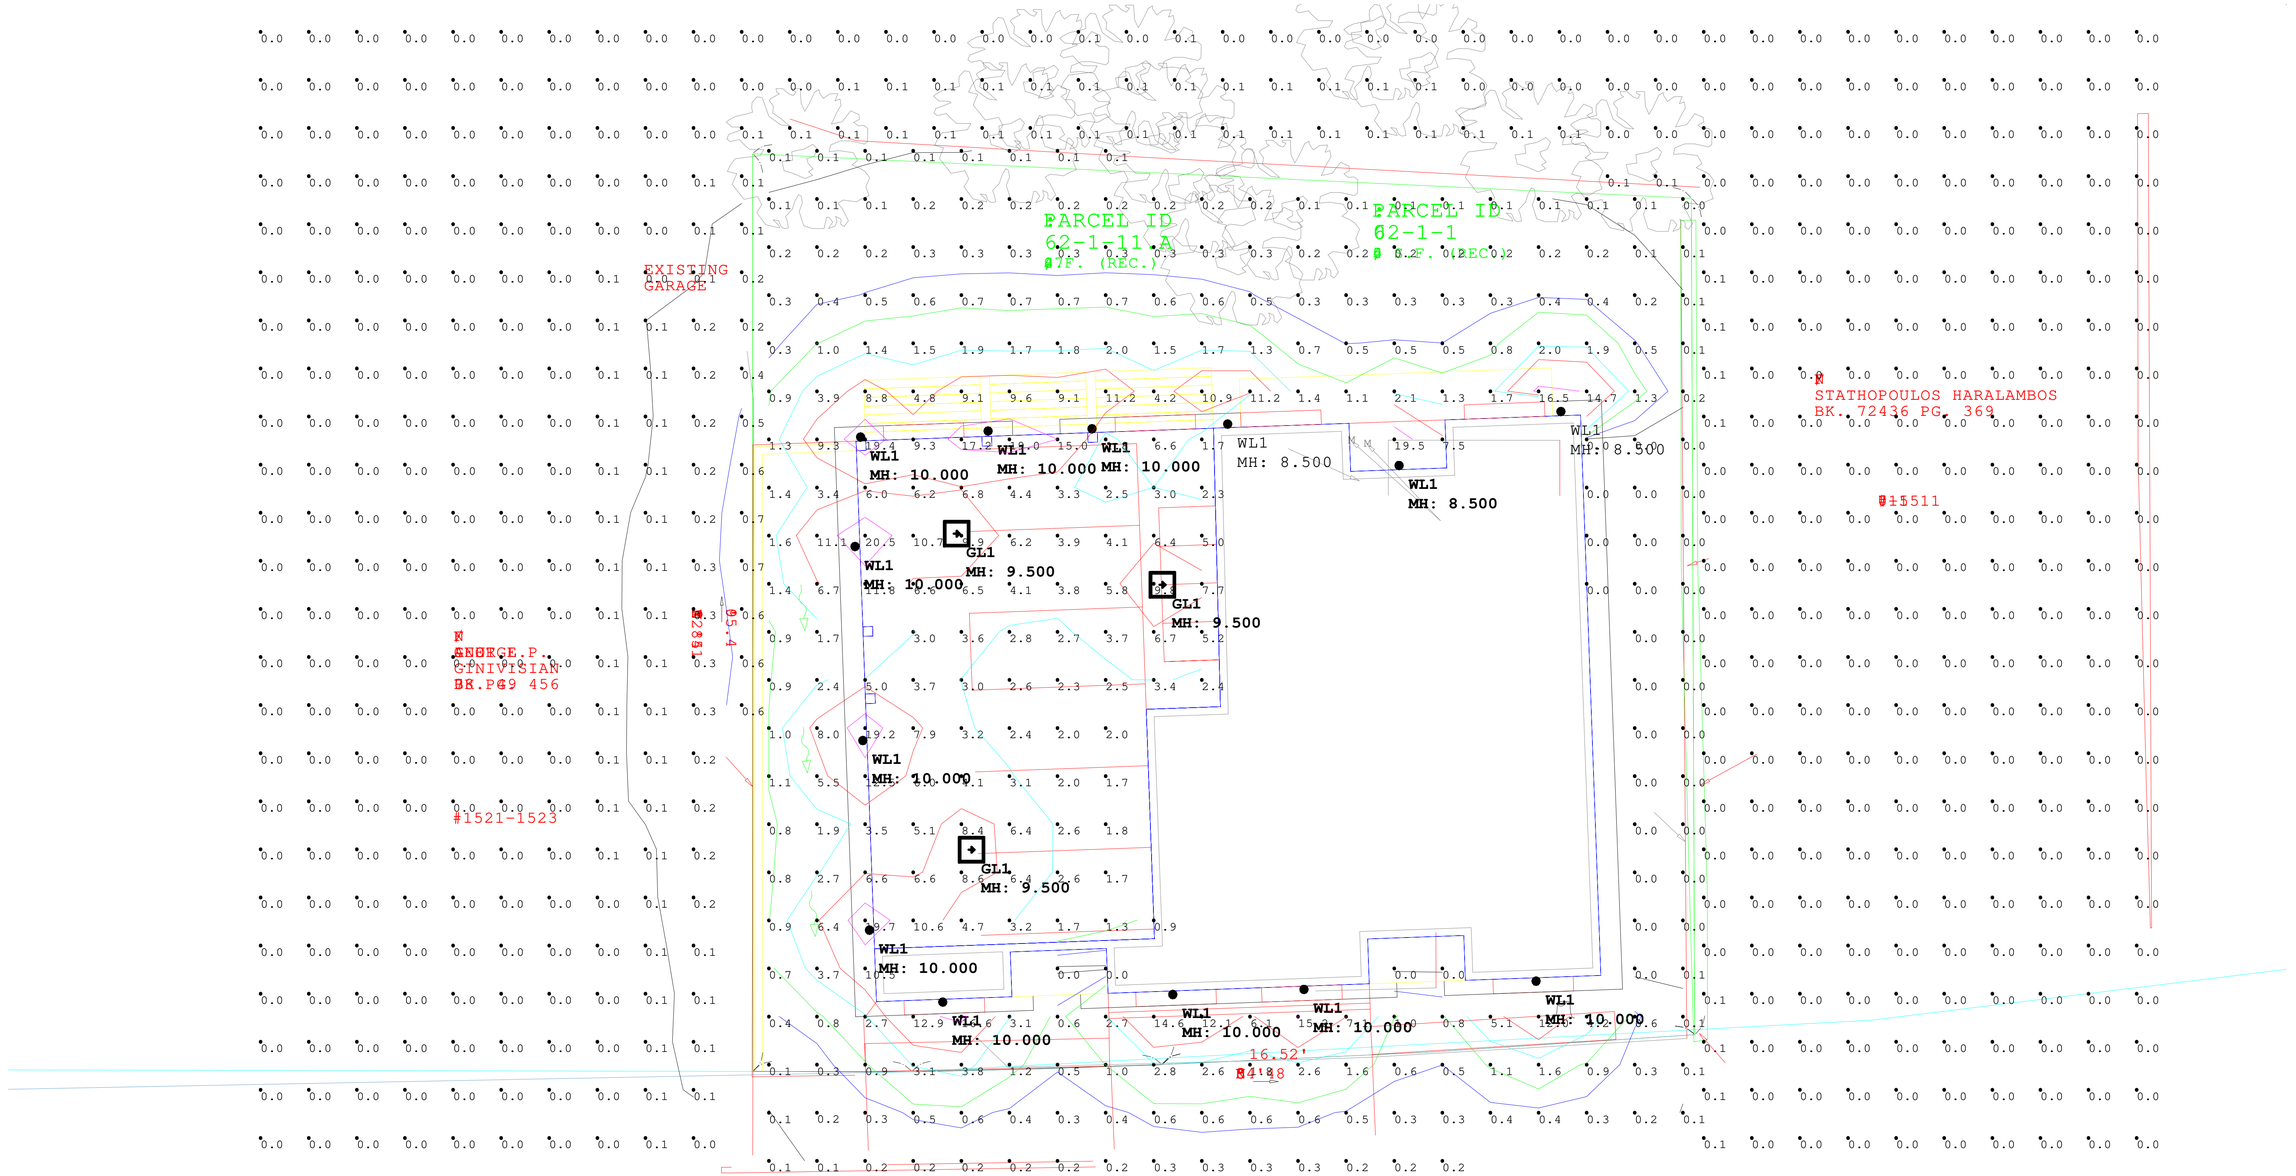


Luminaire Schedule

Symbol	Qty	Label	Arrangement	LLF	Description	Lum. Lumens
⊕	13	WL1	Single	0.900	CY3S330K12D1CWF-P	1855
⊡	3	GL1	Single	0.900	CPL20UCSBCR	2489

Calculation Summary

Label	CalcType	Units	Avg	Max	Min	Avg/Min	Max/Min
SITE LIGHTING	Illuminance	Fc	2.82	20.5	0.0	N.A.	N.A.
SPILL LIGHT	Illuminance	Fc	0.02	0.7	0.0	N.A.	N.A.

illuminate

SCALE
NTS

DRAWN BY:
DATE:
NOTES:

**IF REFLACTANCE VALUES ARE NOT PROVIDED, STANDARD VALUES WILL BE USED (80/50/20)

PROJECT:

LOCATION: