

30 MYSTIC STREET

Arlington, Massachusetts


K of C





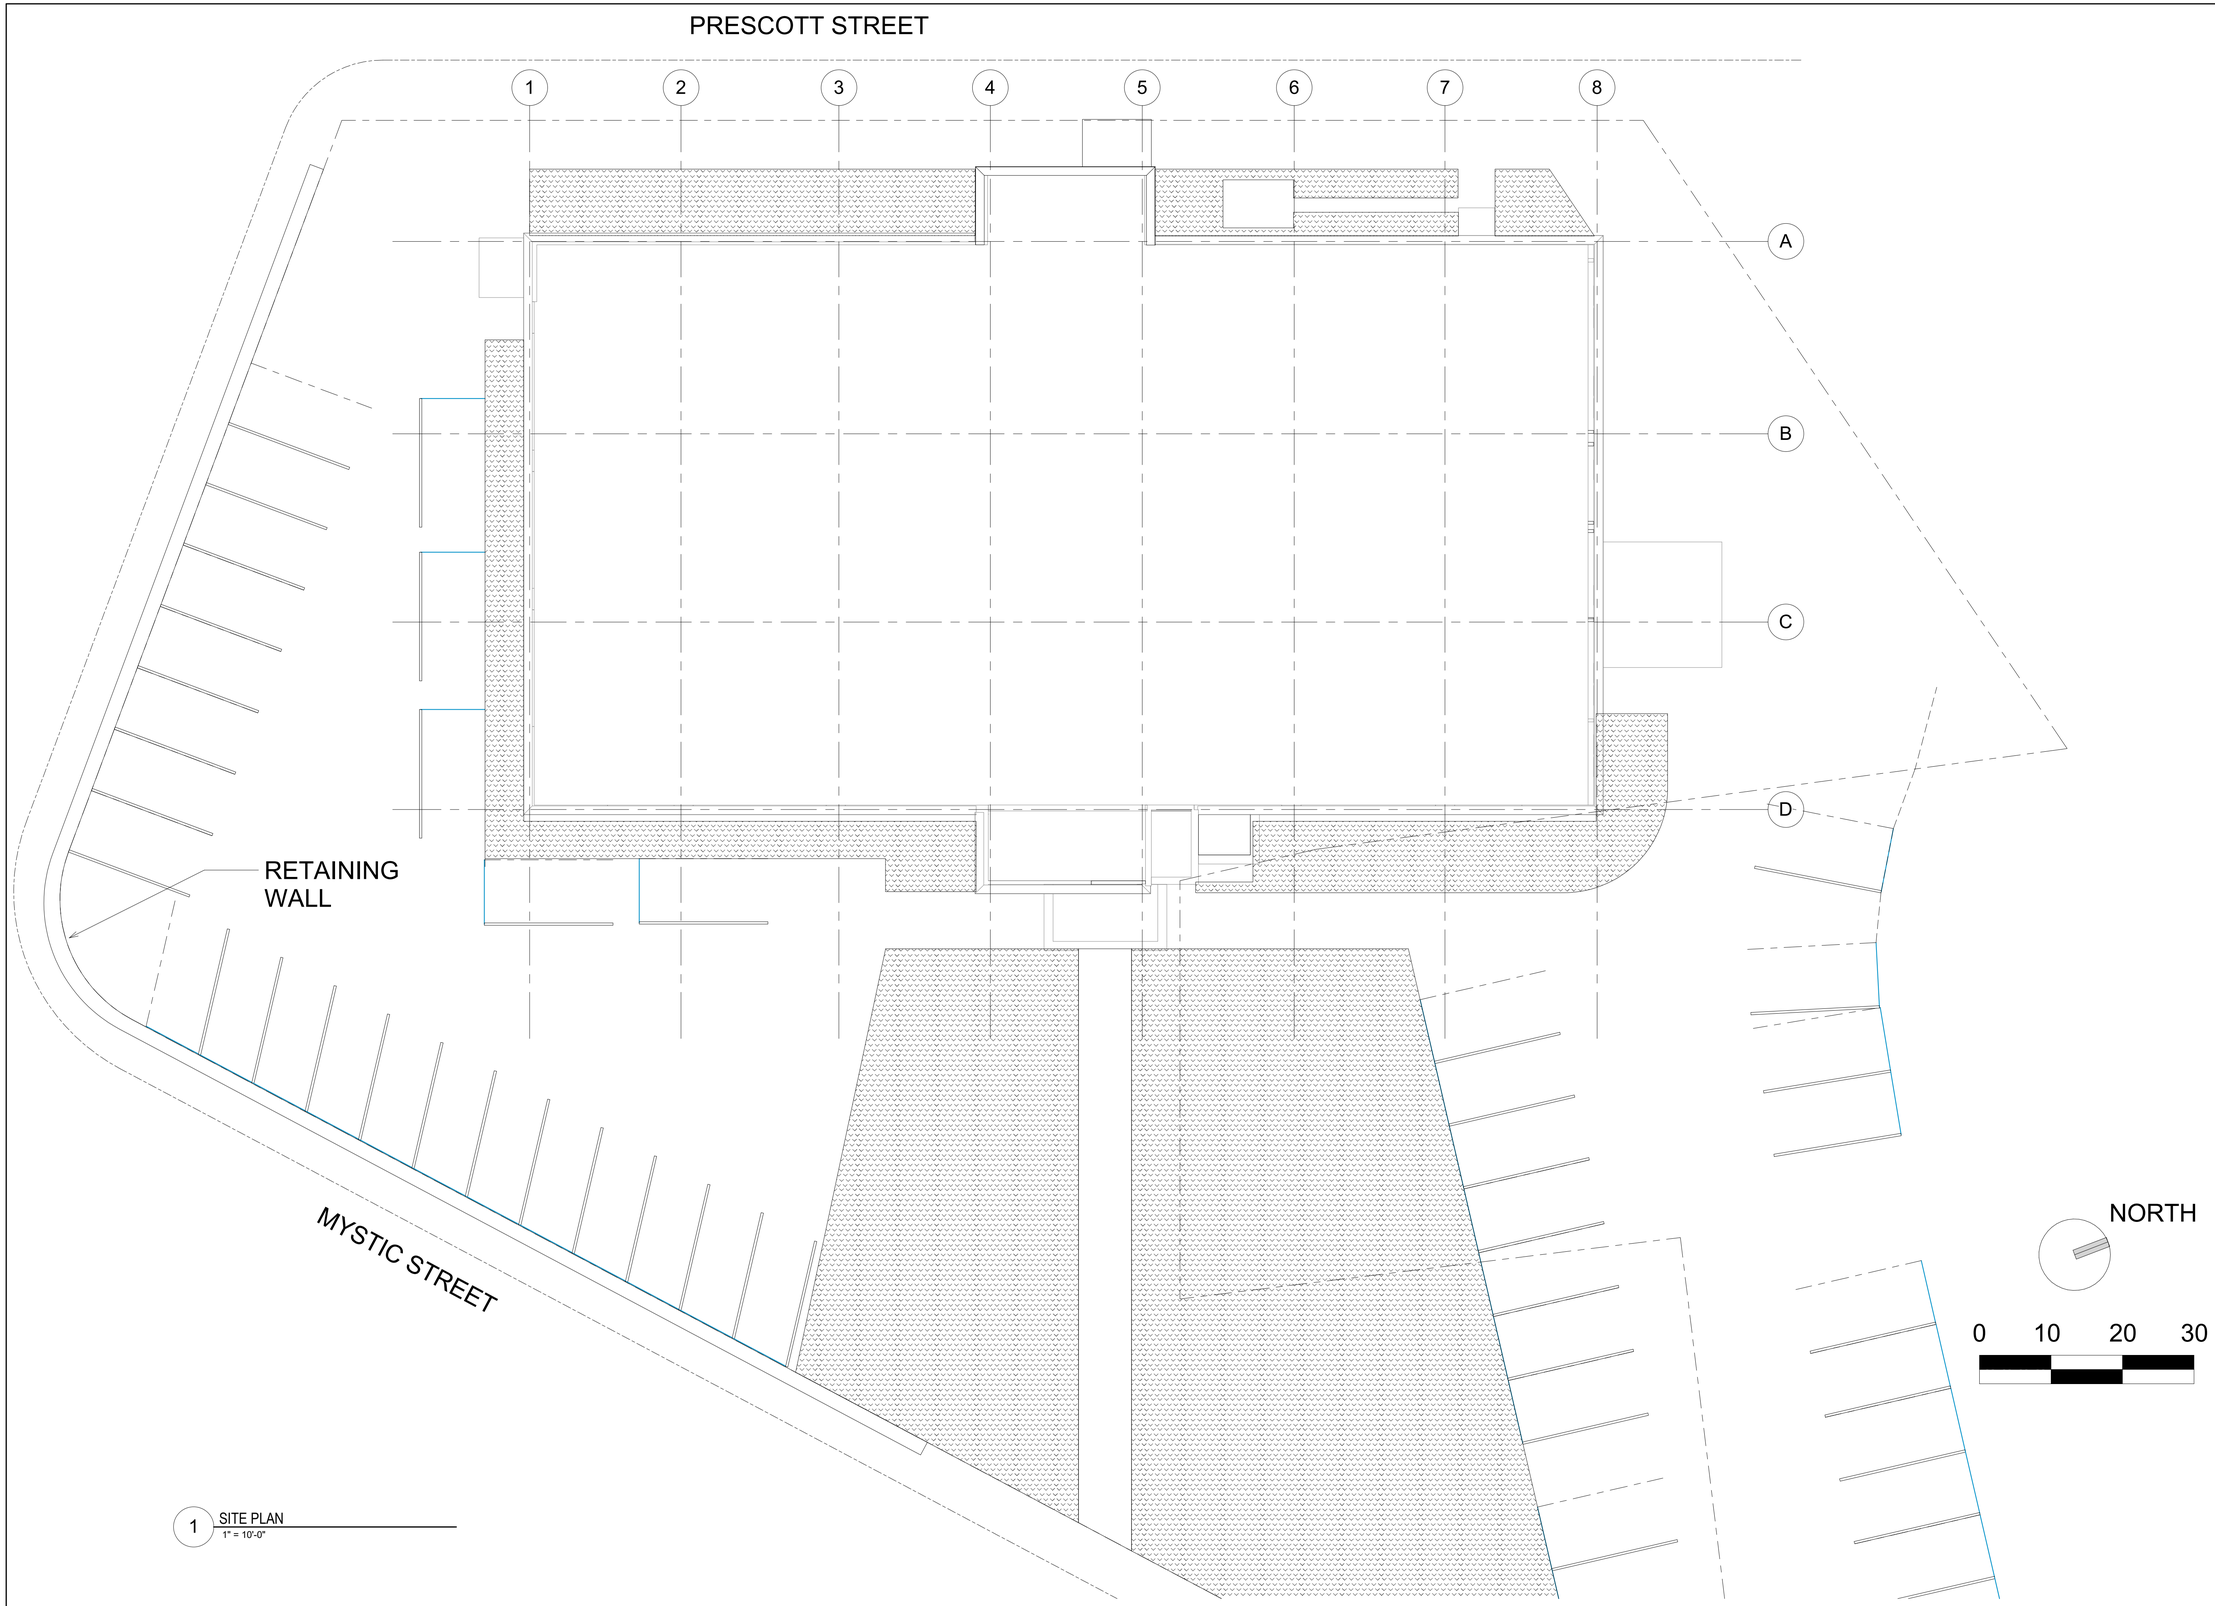

1 SITE PLAN
1" = 10'-0"

C:\Local Revit\30 Mystic Street 2021_KKalthrin.rvt
11/1/2023 12:09:58 PM KK

ARCHITECT

bh+a

Bargmann Hendrie + Archetype, Inc.
9 Channel Center Street, Suite 300
Boston, MA 02210
(617) 350 0450

PROJECT NAME

30 Mystic Street

Arlington, MA. 02474

CLIENT

Mirak Properties

PROJECT TEAM

REVISIONS

DATE

DRAWING TITLE

Site Plan

DRAWING INFORMATION

November 01, 2023
DATE OF ISSUE

Existing
DESCRIPTION

1" = 10'-0"
SCALE

KK
DRAWN BY

3511.00
PROJECT #

FILE NAME

DRAWING NUMBER

A010

Copyright BH+A, Inc.

V.2.1

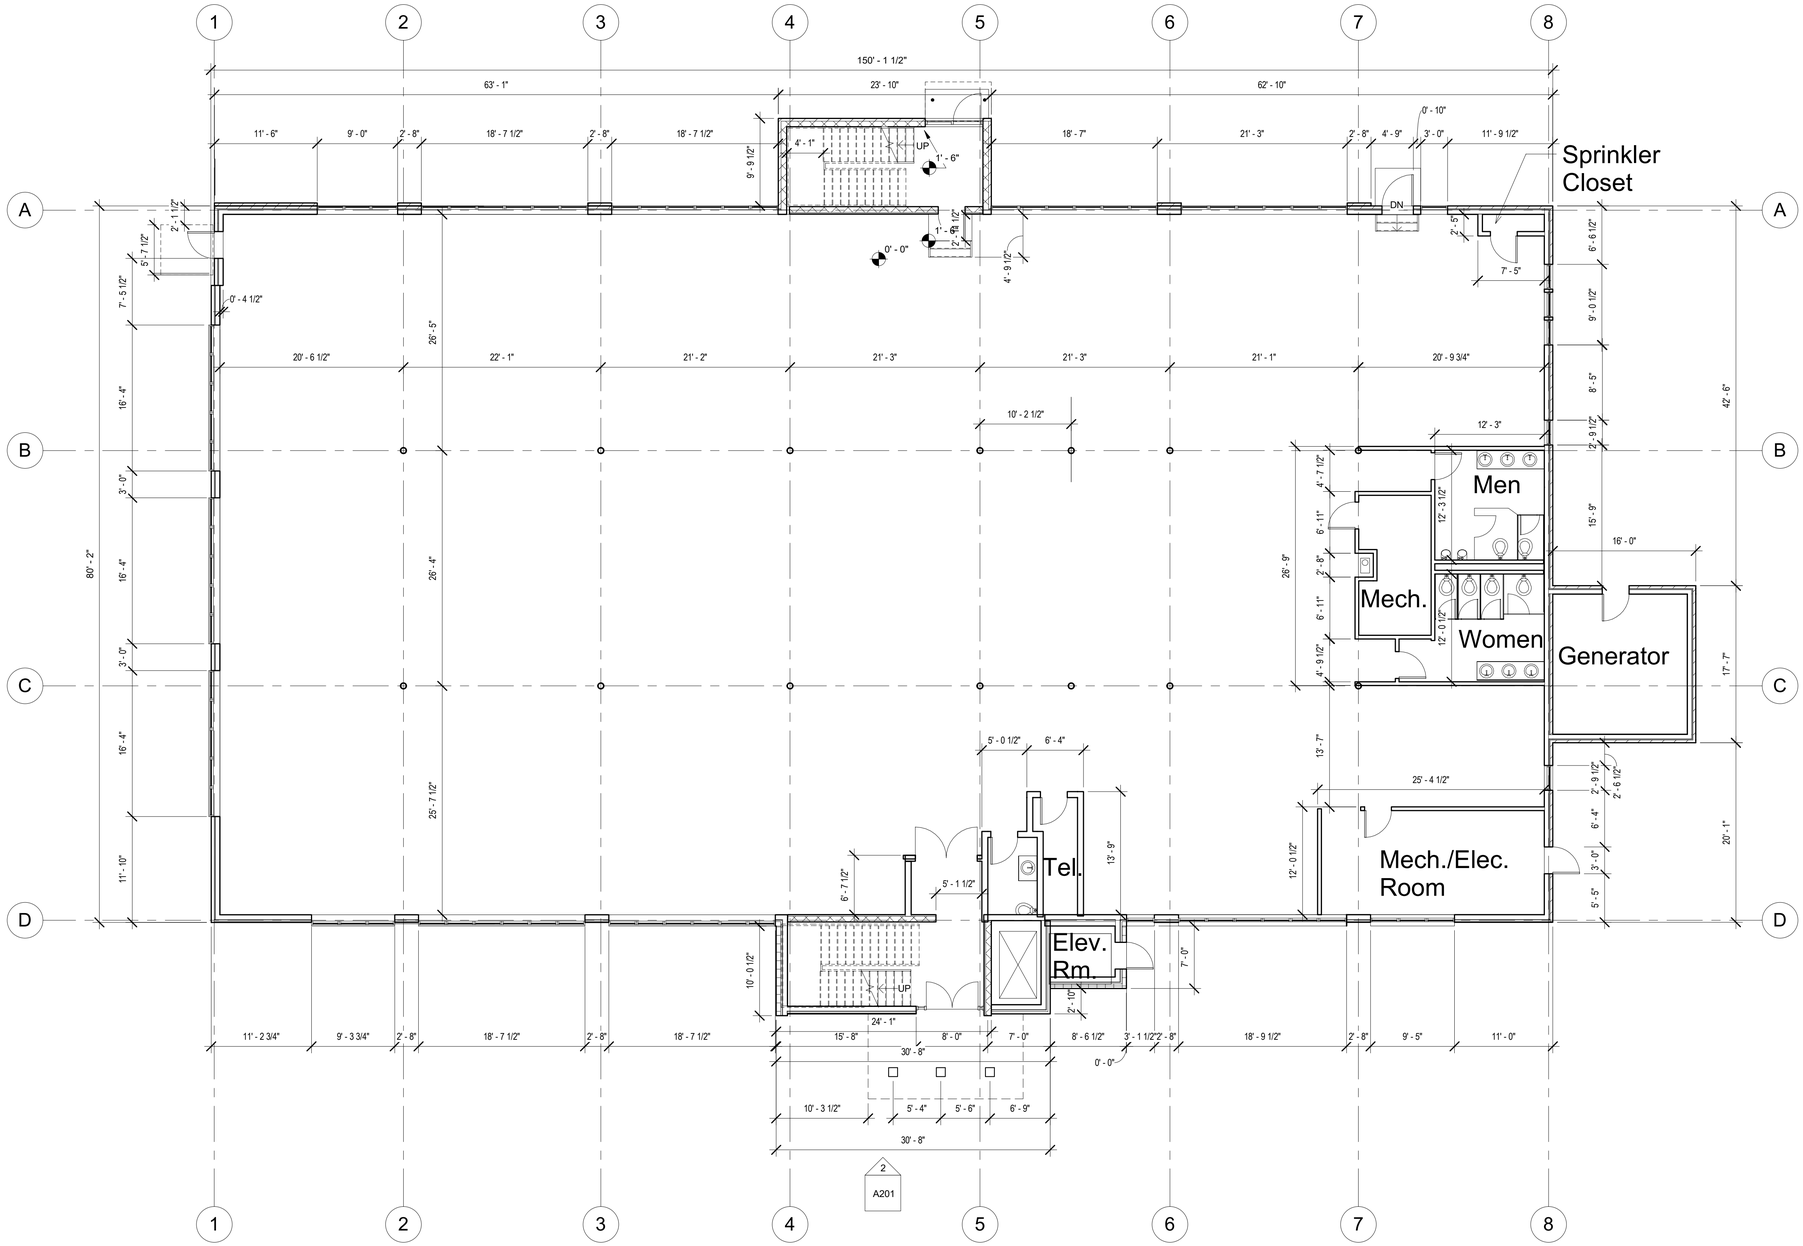

1 FIRST FLOOR PLAN - EXISTING
1/8" = 1'-0"

C:\Local Revit\30 Mystic Street 2021_KKstitcher.rvt
11/1/2023 12:09:58 PM KK

ARCHITECT

bh+a

Bargmann Hendrie + Archetype, Inc.
9 Channel Center Street, Suite 300
Boston, MA 02210
(617) 350 0450

PROJECT NAME

30 Mystic Street

Arlington, MA. 02474

CLIENT

Mirak Properties

PROJECT TEAM

REVISIONS

DATE

DRAWING TITLE

First Floor Plan- Existing

DRAWING INFORMATION

November 01, 2023
DATE OF ISSUE

Existing
DESCRIPTION

1/8" = 1'-0"
SCALE

KK
DRAWN BY

3511.00
PROJECT #

FILE NAME

DRAWING NUMBER

EX 001

Copyright BH+A, Inc.

V.2.1

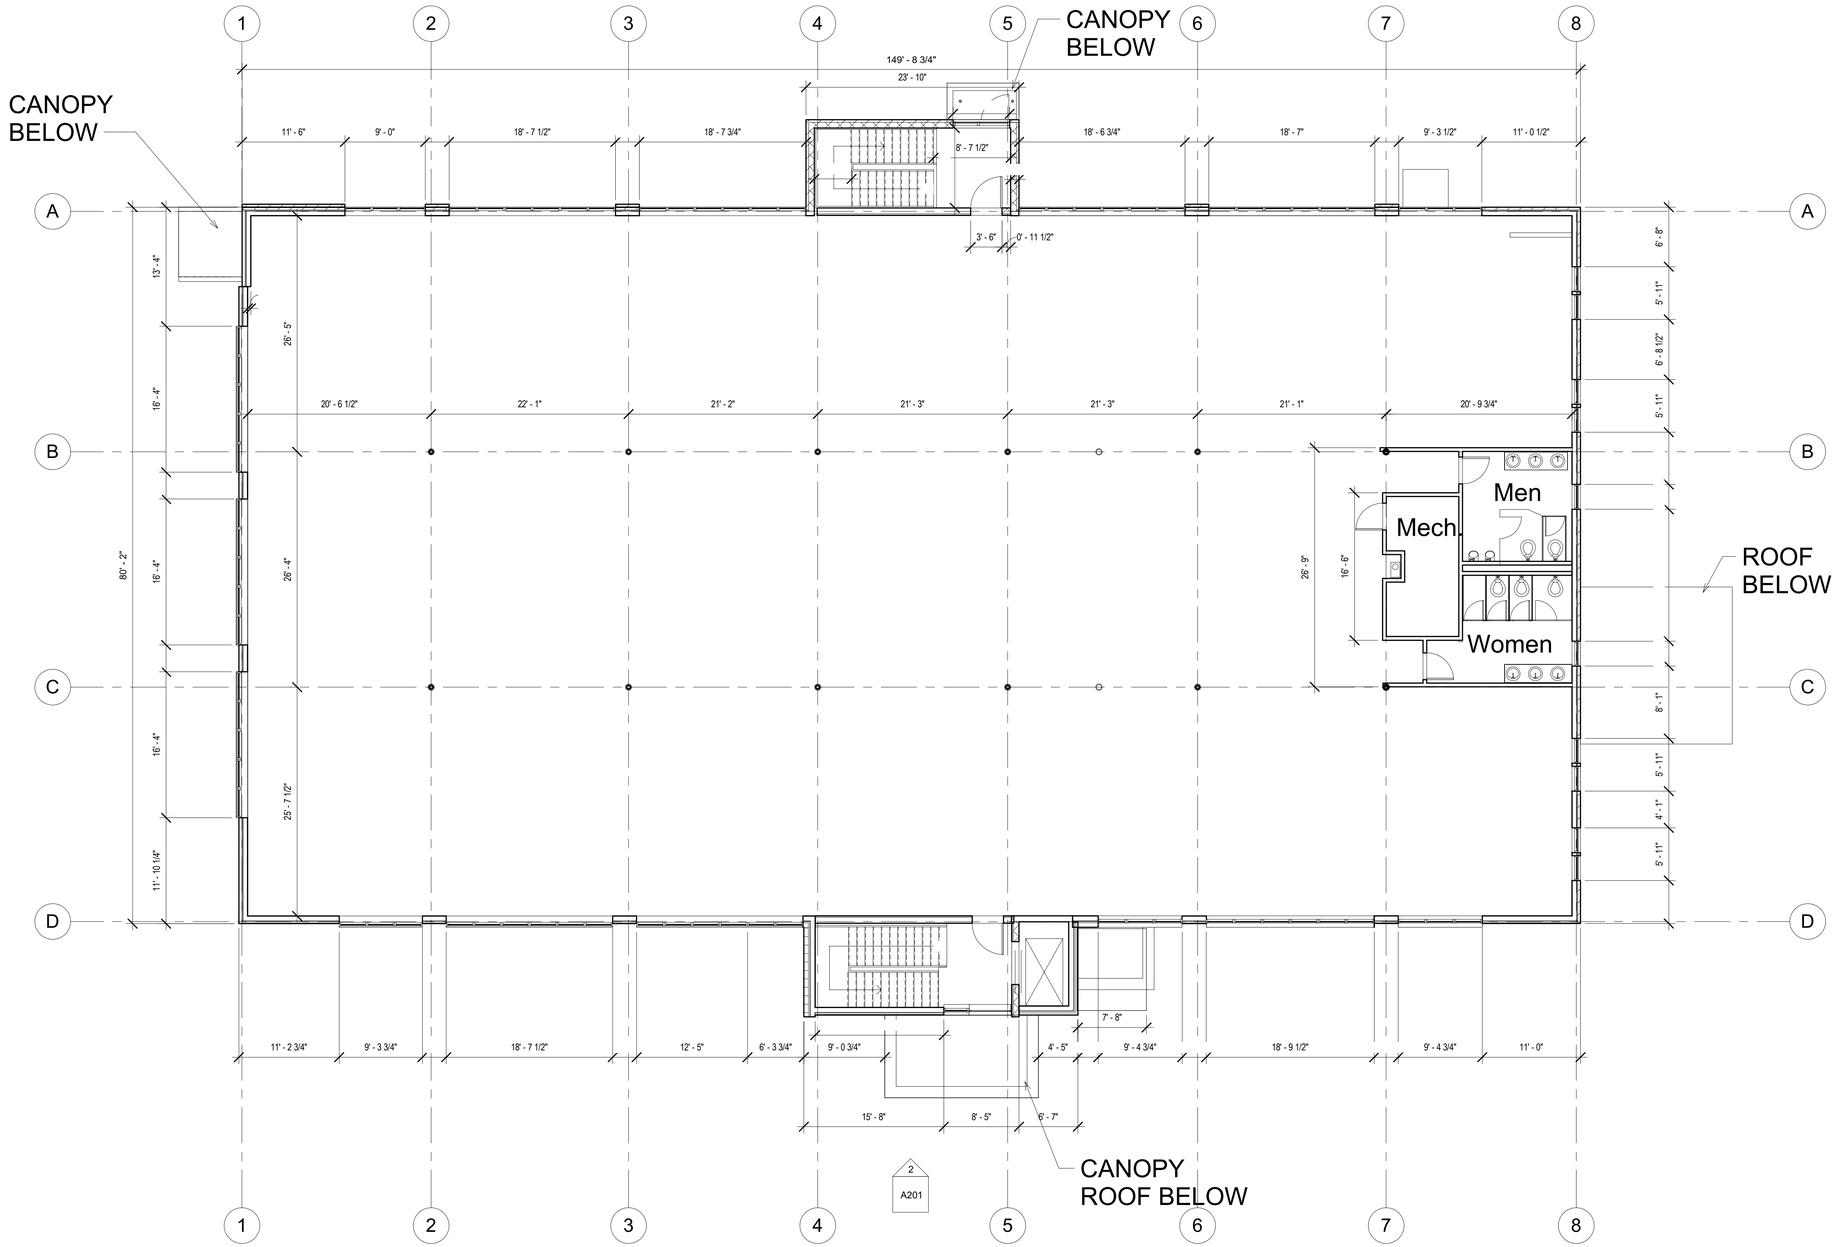

1 SECOND FLOOR PLAN - EXISTING
1/8" = 1'-0"

ARCHITECT

bh+a

Bargmann Hendrie + Archetype, Inc.
9 Channel Center Street, Suite 300
Boston, MA 02210
(617) 350 0450

PROJECT NAME

30 Mystic Street

Arlington, MA. 02474

CLIENT

Mirak Properties

PROJECT TEAM

REVISIONS

DATE

DRAWING TITLE

Second Floor Plan-Existing

DRAWING INFORMATION

November 01, 2023
DATE OF ISSUE

Existing
DESCRIPTION

1/8" = 1'-0"
SCALE

KK
DRAWN BY

3511.00
PROJECT #

FILE NAME

DRAWING NUMBER

EX 002

Copyright BH+A, Inc.

V.2.1

C:\Local Revit\30 Mystic Street 2021_KK\dtchen.rvt
11/1/2023 12:09:58 PM KK

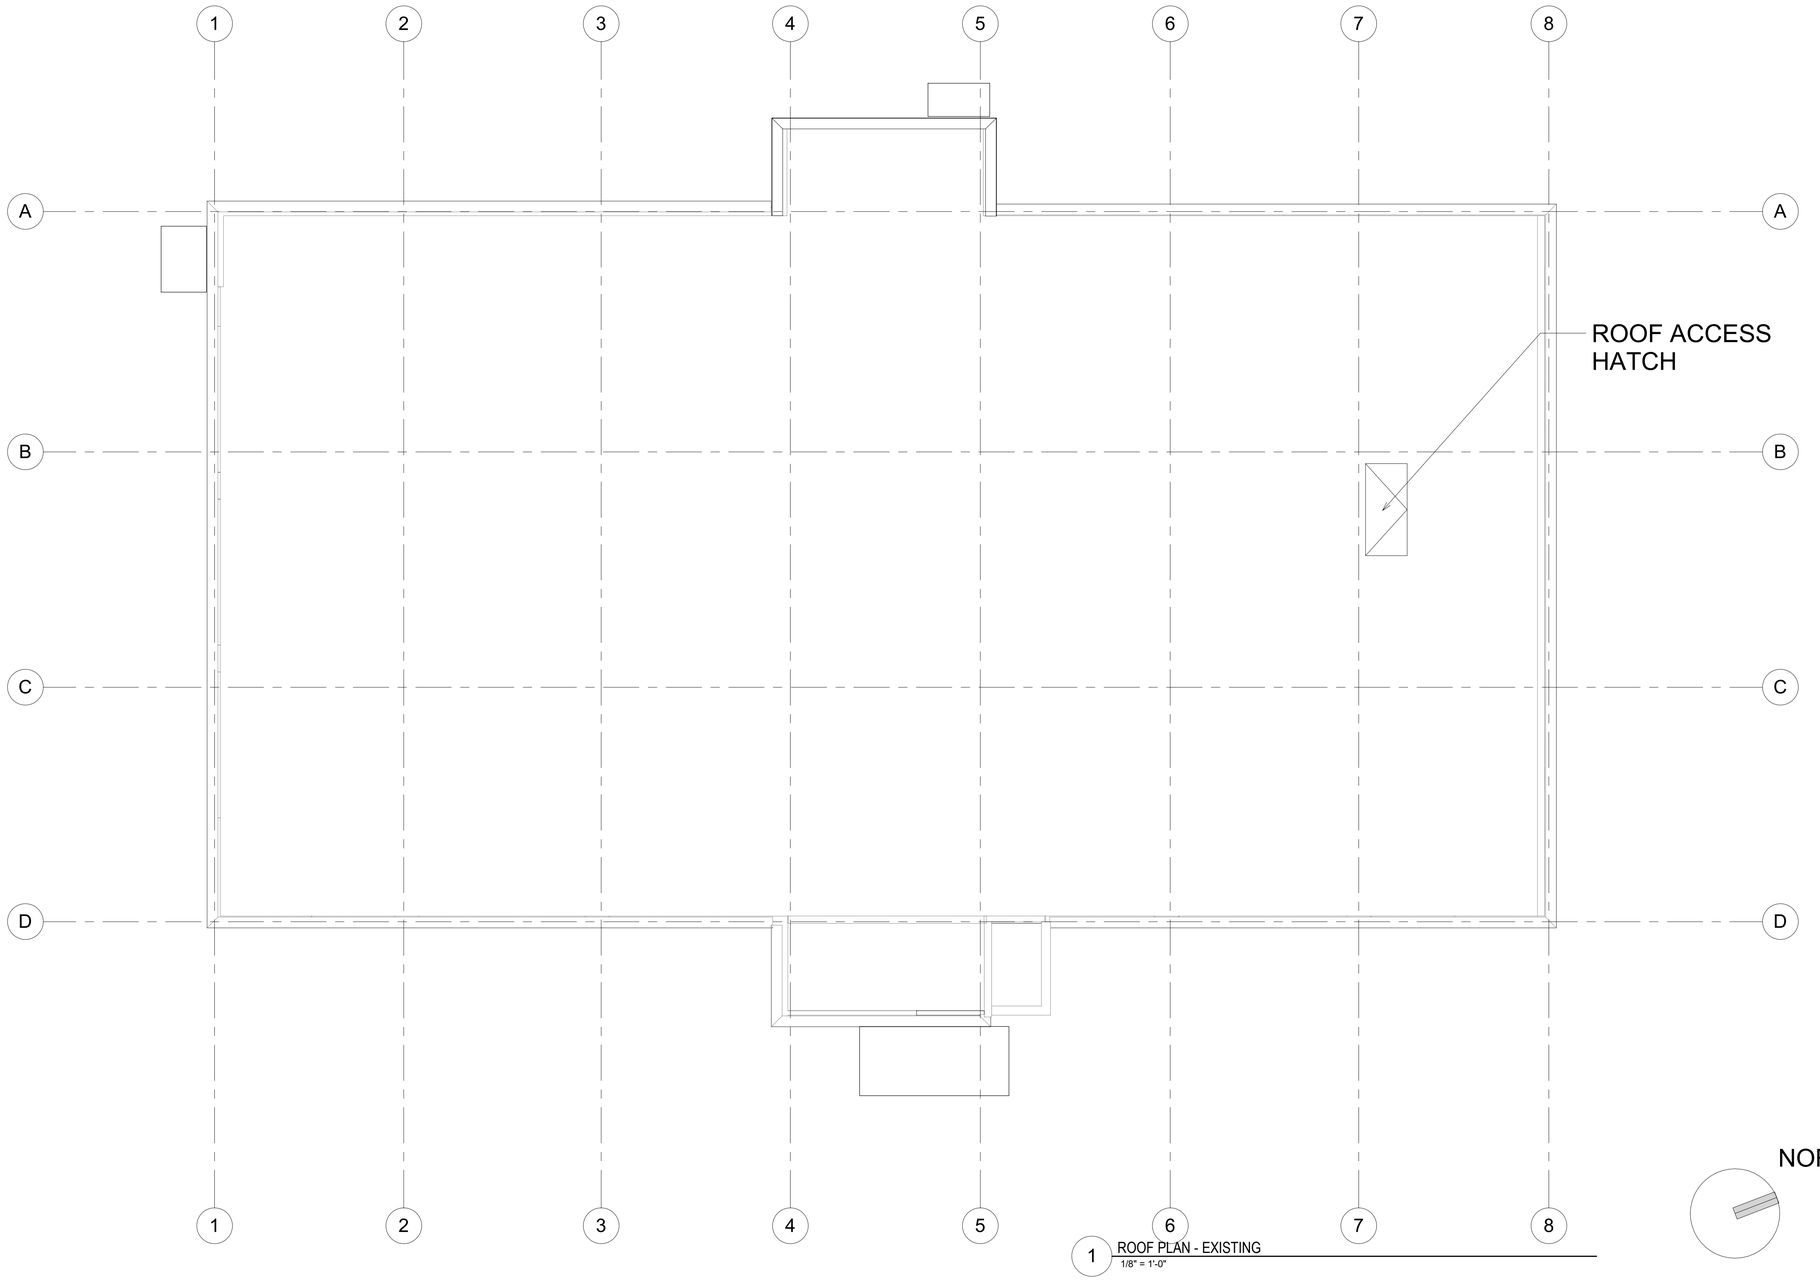

1 ROOF PLAN - EXISTING
1/8" = 1'-0"

ARCHITECT
bh+a
Bargmann Hendrie + Archetype, Inc.
9 Channel Center Street, Suite 300
Boston, MA 02210
(617) 350 0450

PROJECT NAME
30 Mystic Street

Arlington, MA. 02474

CLIENT
Mirak Properties

PROJECT TEAM

REVISIONS

DATE

DRAWING TITLE
Roof Plan - Existing

DRAWING INFORMATION

November 01, 2023
DATE OF ISSUE

Existing
DESCRIPTION

1/8" = 1'-0"
SCALE

KK
DRAWN BY

3511.00
PROJECT #

FILE NAME

DRAWING NUMBER
EX-003

Copyright BH+A, Inc.
V.2.1

C:\Local Revit\30 Mystic Street 2021_KKaltchev.rvt
11/1/2023 12:09:58 PM KK

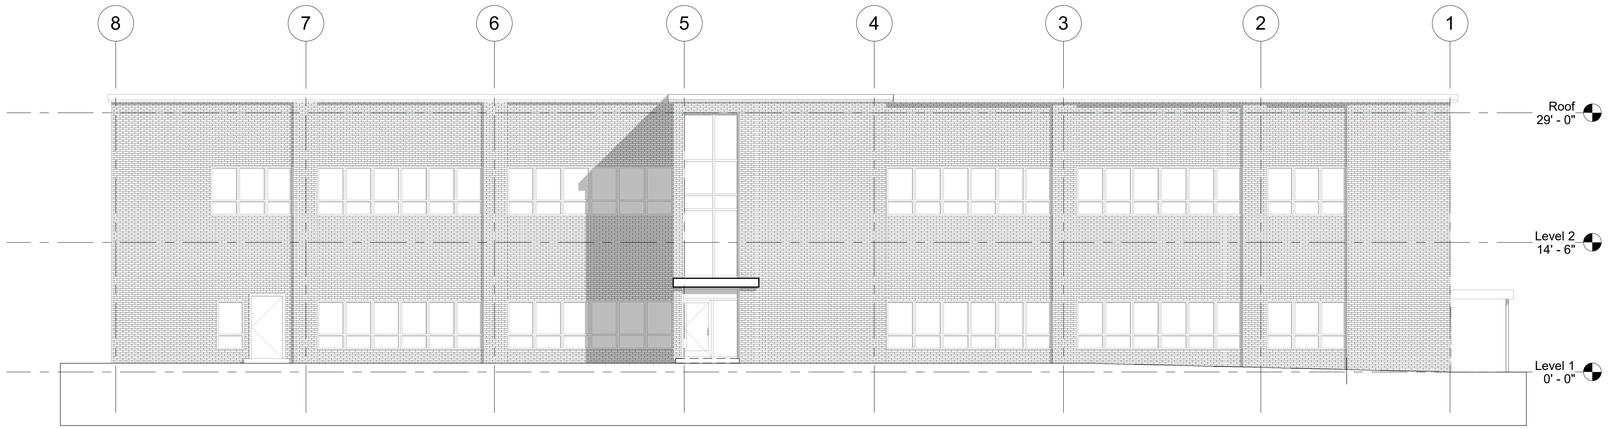

1 PRESCOTT STREET ELEVATION
1/8" = 1'-0"



2 MYSTIC STREET ELEVATION
1/8" = 1'-0"

C:\Local Revit\30 Mystic Street 2021_KKaltchev.rvt
11/1/2023 12:09:57 PM KK

ARCHITECT

bh+a

Bargmann Hendrie + Archetype, Inc.
9 Channel Center Street, Suite 300
Boston, MA 02210
(617) 350 0450

PROJECT NAME

30 Mystic Street

Arlington, MA. 02474

CLIENT

Mirak Properties

PROJECT TEAM

REVISIONS

DATE

DRAWING TITLE

Elevations North & South

DRAWING INFORMATION

November 01, 2023
DATE OF ISSUE

Existing
DESCRIPTION

1/8" = 1'-0" — SCALE
KK — DRAWN BY
3511.00 — PROJECT #
FILE NAME

DRAWING NUMBER

A201

Copyright BH+A, Inc.

V.2.1

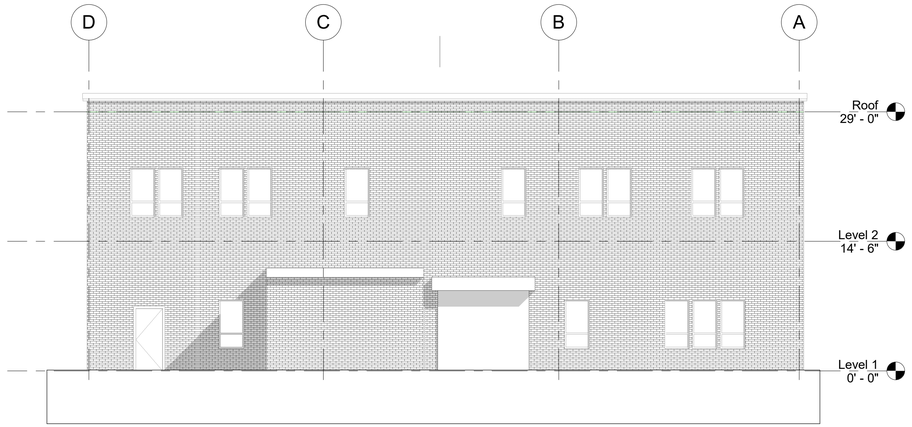

1 EAST ELEVATION
1/8" = 1'-0"

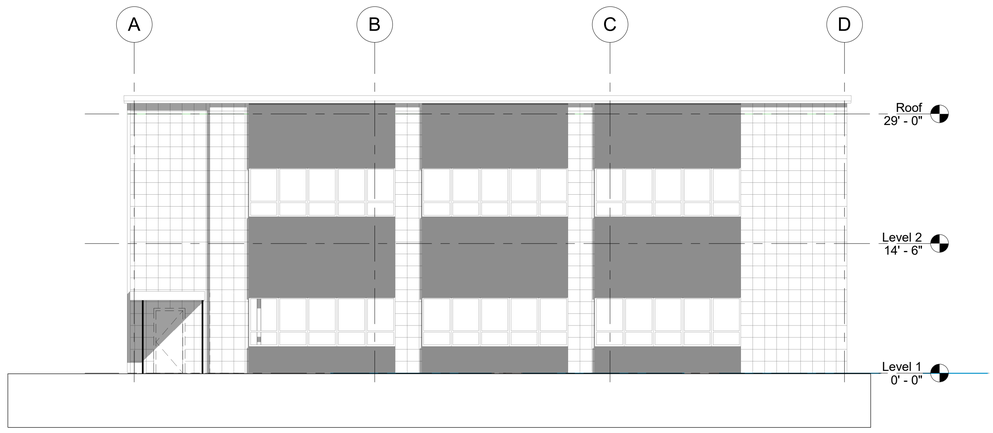

2 WEST ELEVATION
1/8" = 1'-0"

ARCHITECT
bh+a
Bargmann Hendrie + Archetype, Inc.
9 Channel Center Street, Suite 300
Boston, MA 02210
(617) 350 0450

PROJECT NAME
30 Mystic Street

Arlington, MA. 02474

CLIENT
Mirak Properties

PROJECT TEAM

REVISIONS

DATE

DRAWING TITLE
Elevations East & West

DRAWING INFORMATION

November 01, 2023
DATE OF ISSUE

Existing
DESCRIPTION

1/8" = 1'-0"
SCALE

KK
DRAWN BY

3511.00
PROJECT #

FILE NAME

DRAWING NUMBER
A202

Copyright BH+A, Inc.
V.2.1

C:\Local Revit\30 Mystic Street 2021_KKaltchev.rvt
11/1/2023 12:09:58 PM KK