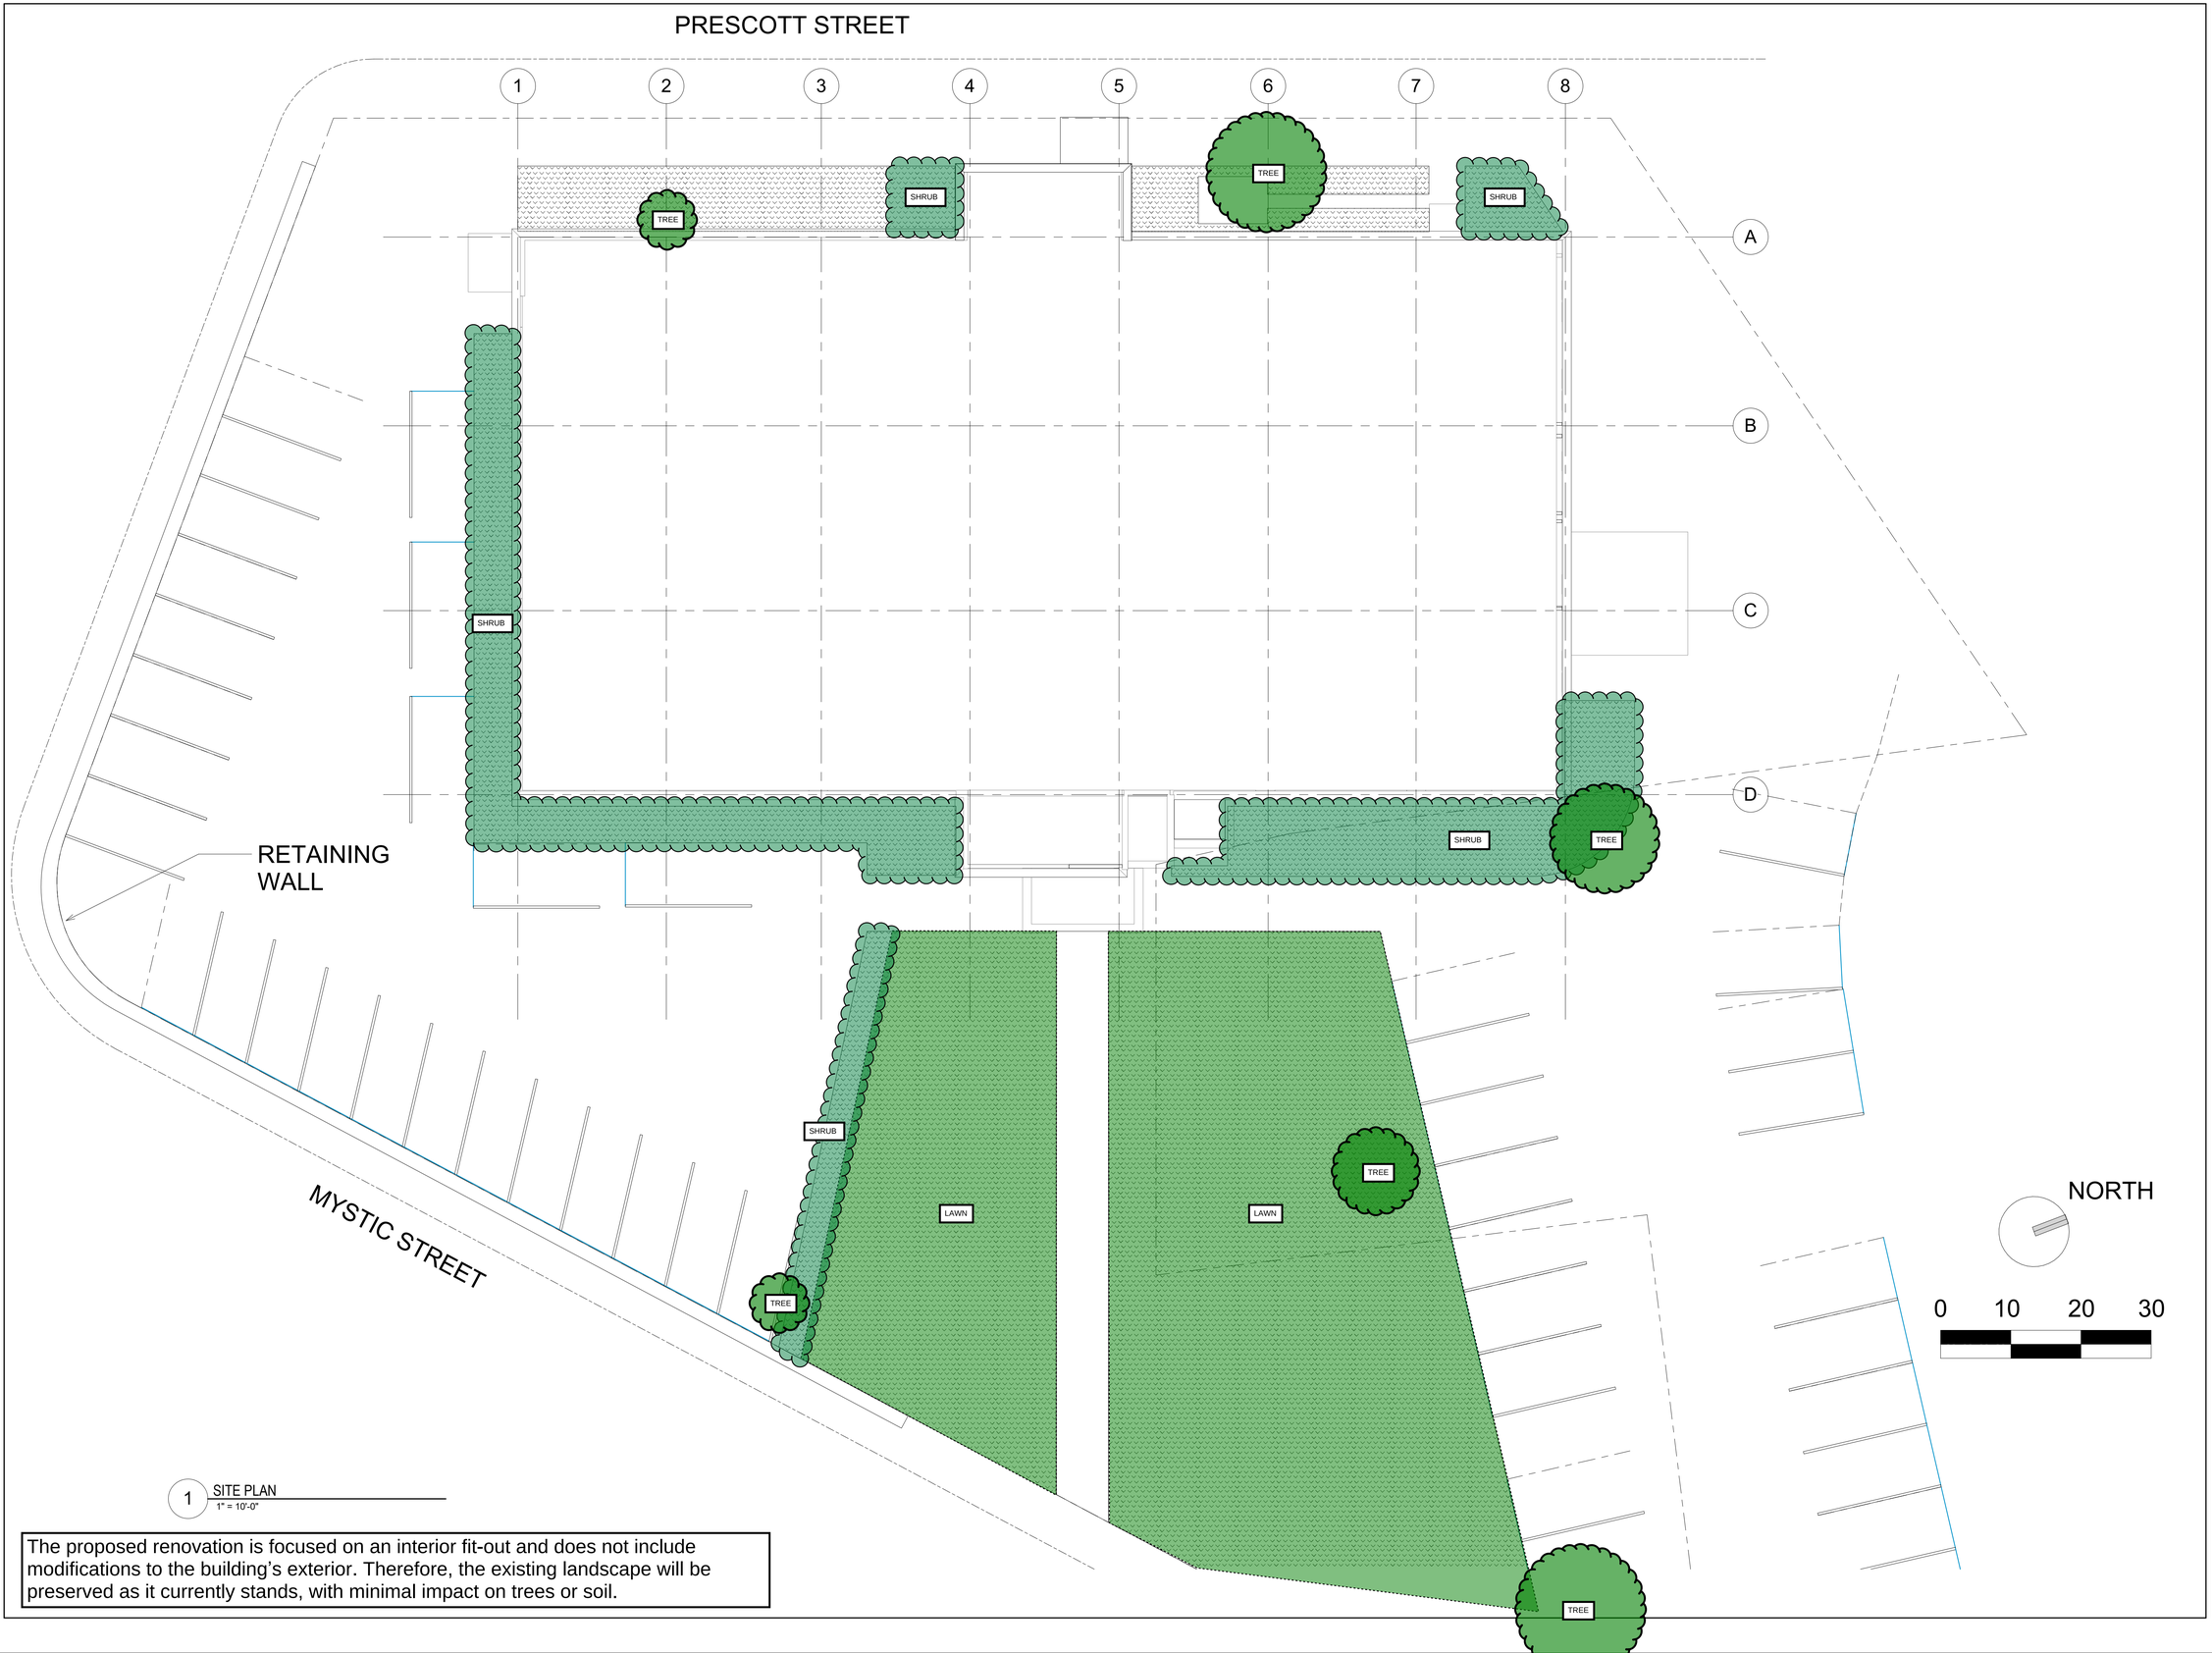

1 SITE PLAN
1" = 10'-0"

The proposed renovation is focused on an interior fit-out and does not include modifications to the building's exterior. Therefore, the existing landscape will be preserved as it currently stands, with minimal impact on trees or soil.

C:\Local Revit\30 Mystic Street 2021_KKalitchev.rvt
11/1/2023 12:09:56 PM KK

ARCHITECT

bh+a

Bargmann Hendrie + Archetype, Inc.
9 Channel Center Street, Suite 300
Boston, MA 02210
(617) 350 0450

PROJECT NAME

30 Mystic Street

Arlington, MA. 02474

CLIENT

Mirak Properties

PROJECT TEAM

REVISIONS

DATE

DRAWING TITLE

Site Plan

DRAWING INFORMATION

November 01, 2023
DATE OF ISSUE

Existing
DESCRIPTION

1" = 10'-0" | KK
SCALE | DRAWN BY

3511.00 |
PROJECT # | FILE NAME

DRAWING NUMBER

A010

Copyright BH+A, Inc.

V.2.1