ZONING SITE DIAGRAM
based on Rober Survey existing plot plan 1:20 scale

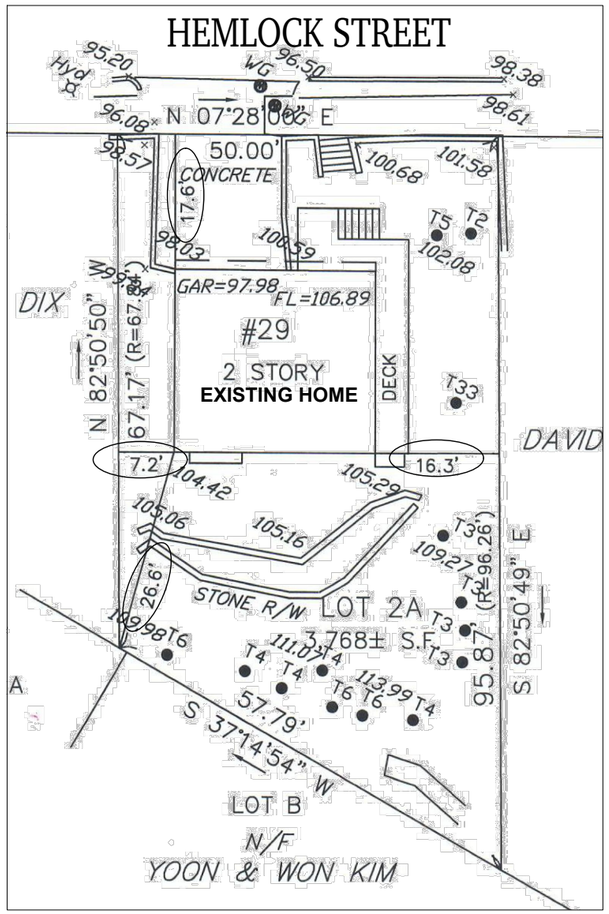

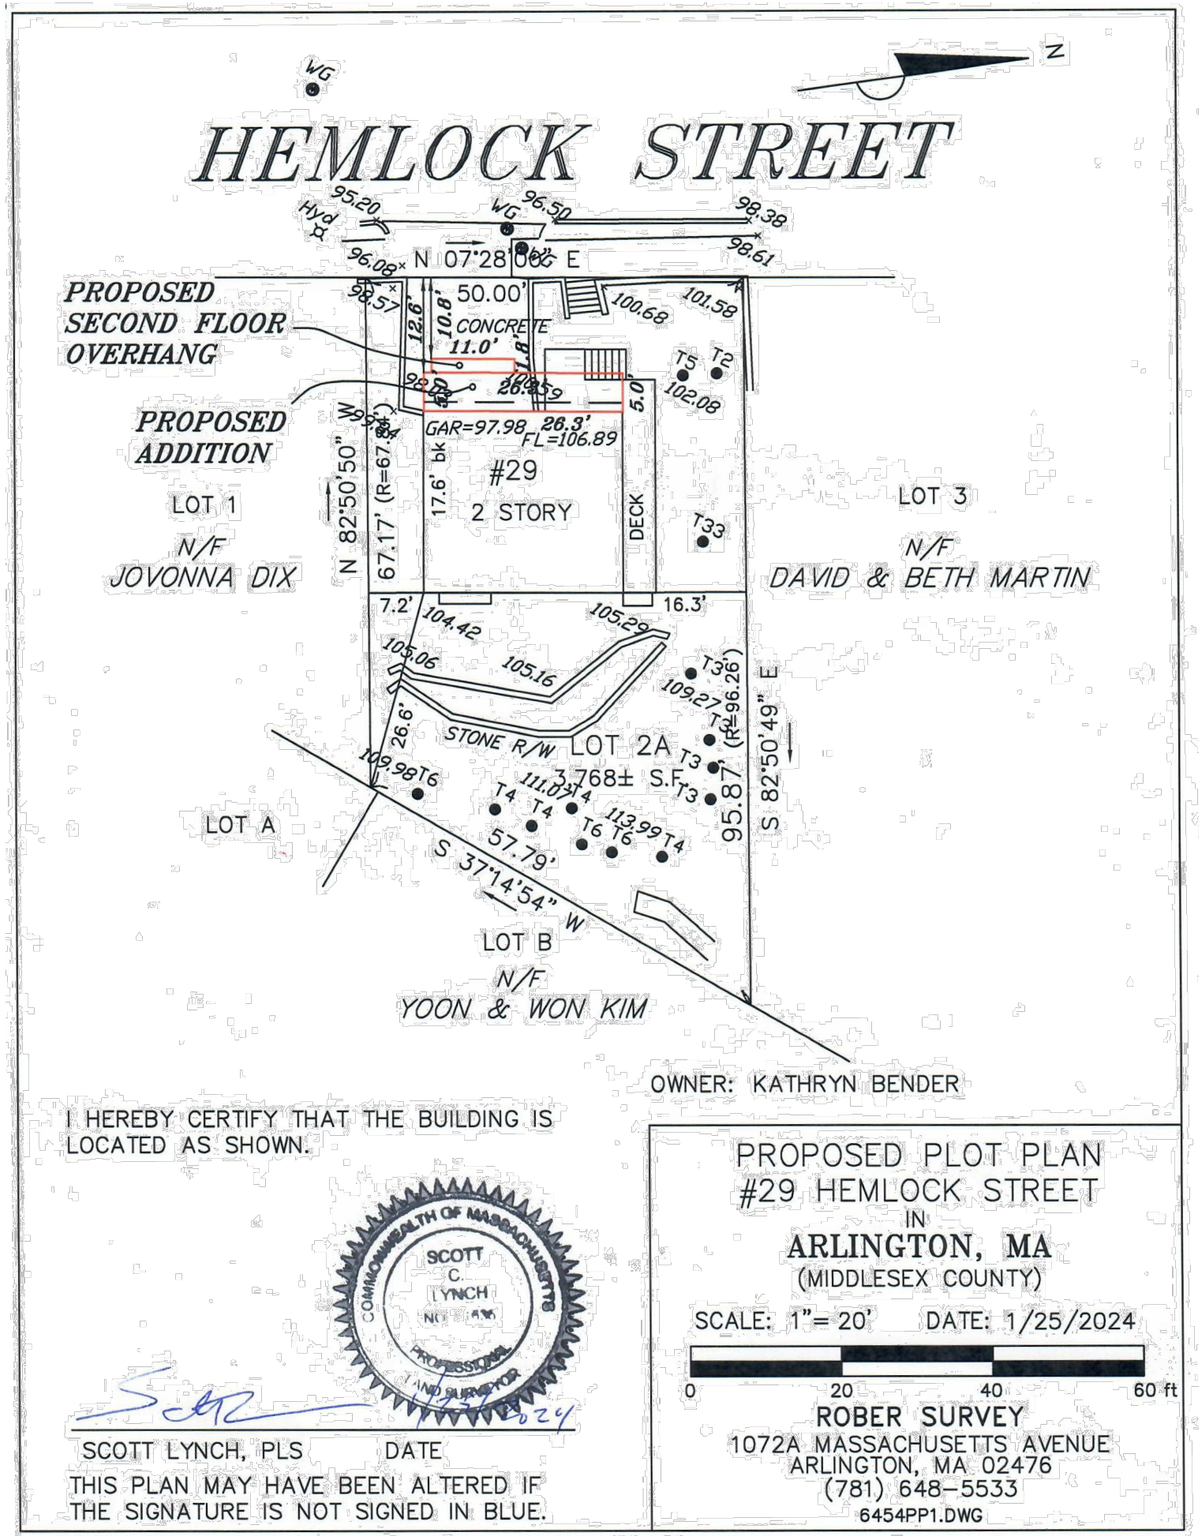

I HEREBY CERTIFY THAT THE BUILDING IS LOCATED AS SHOWN.

COMMONWEALTH OF MASSACHUSETTS
SCOTT C. LYNCH
PROFESSIONAL LAND SURVEYOR
2024

SCOTT LYNCH, PLS DATE

THIS PLAN MAY HAVE BEEN ALTERED IF THE SIGNATURE IS NOT SIGNED IN BLUE.

PROPOSED PLOT PLAN
#29 HEMLOCK STREET
IN
ARLINGTON, MA
(MIDDLESEX COUNTY)

SCALE: 1"= 20' DATE: 1/25/2024

0 20 40 60 ft

ROBER SURVEY
1072A MASSACHUSETTS AVENUE
ARLINGTON, MA 02476
(781) 648-5533
6454PP1.DWG

STEIN
LION
DESIGN

(781) 962-4192
steinliondesign@gmail.com
steinliondesign.com

BENDER RESIDENCE
29 Hemlock St. Arlington, MA

DATE: 03.25.25

SCALE: AS NOTED

PROPOSED PLOT PLAN

ROBER SURVEY INC.

P1.1