1 SOUTH ELEVATION
SCALE: NTS

2 NORTH ELEVATION
SCALE: NTS

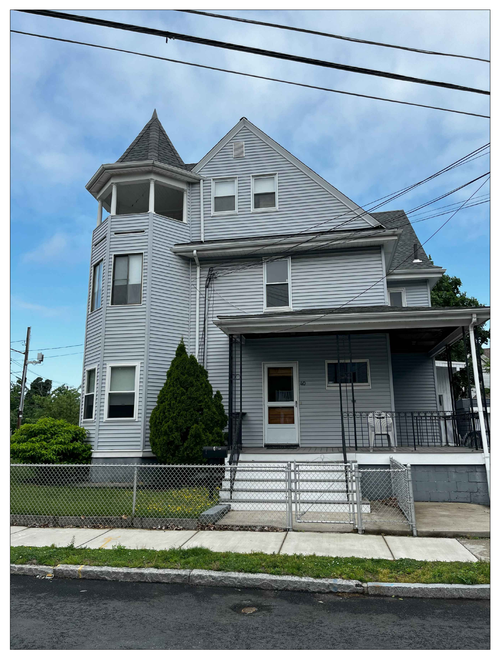

3 EAST ELEVATION
SCALE: NTS

259 BROADWAY APTS

259 BROADWAY ARLINGTON MA

BROWN FENOLLOSA ARCHITECTS INC
197 Broadway Arlington MA 02474
P 781 641 9500 info@brownfenollosa.com

Revision :	Date :

EXIST'G PHOTOS

Date :	14-Apr-2025
Scale :	AS NOTED
Project Number :	--
Drawn by :	

PH-1