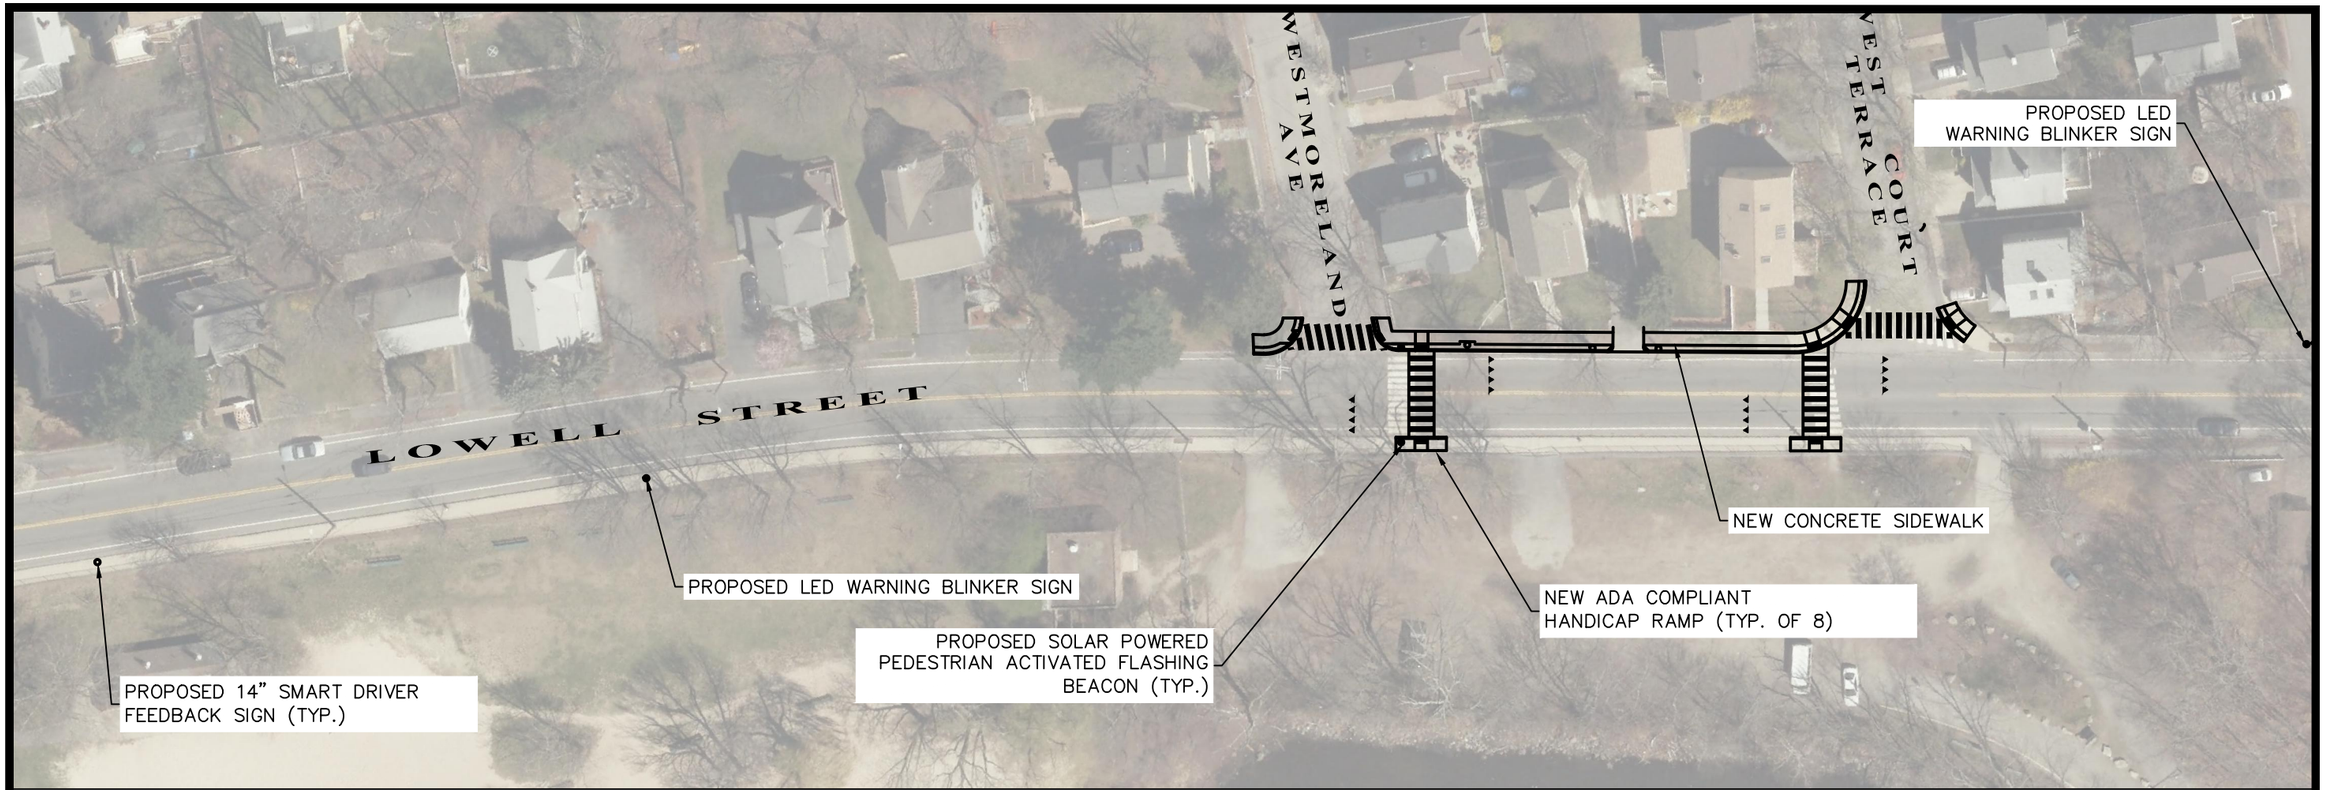

GENERAL NOTES

1. THIS PLAN HAS BEEN DEVELOPED BASED ON AVAILABLE RECORDS, AERIAL IMAGERY, AND OBSERVATIONS. ON-THE-GROUND CONDITIONS MAY VARY FROM THOSE SHOWN ON THIS SKETCH.
2. AN ON-THE-GROUND SURVEY WAS NOT CONDUCTED DURING THE PREPARATION OF THIS SKETCH.
3. LOCATIONS AND DIMENSIONS OF FEATURES SHOWN ON THIS SKETCH ARE APPROXIMATE IN NATURE.
4. THIS ESTIMATE SHALL BE USED FOR DISCUSSION PURPOSES ONLY. IT HAS ONLY BEEN DEVELOPED TO IDENTIFY AN ORDER OF MAGNITUDE COST ESTIMATE.

PRELIMINARY COST ESTIMATE

ITEM	QUANTITY		UNIT PRICE		ESTIMATED COST
SOLAR POWERED PUSHBUTTON ACTIVATED PEDESTRIAN CROSSING SYSTEM INCLUDES: RECTANGULAR RAPID FLASH BEACONS LED WARNING BLINKER SIGNS, AND ASSOCIATED EQUIPMENT	1	LS	$14000	LS	$ 14,000
SOLAR POWERED 14" SMART DRIVER FEEDBACK SIGN	1	EA	$5395	EA	$ 5,395
NEW CONCRETE HANDICAP RAMPS	8	EA	$2500	EA	$ 20,000
NEW CONCRETE SIDEWALKS	85	SY	$75	SY	$ 6,375
NEW PAVEMENT MARKINGS	1	EA	$1750	EA	$ 1,750
				TOTAL:	$ 47,520

Town of
ARLINGTON
Engineering Division
51 Grove Street
Arlington, MA 02476

LOWELL STREET PRELIMINARY PEDESTRIAN IMPROVEMENT SKETCH - 2

DATE: DEC 2016

SCALE: 1" = 60'

REVISION ○

SK-01